


Ordnance Survey Map

Scale 1:50000

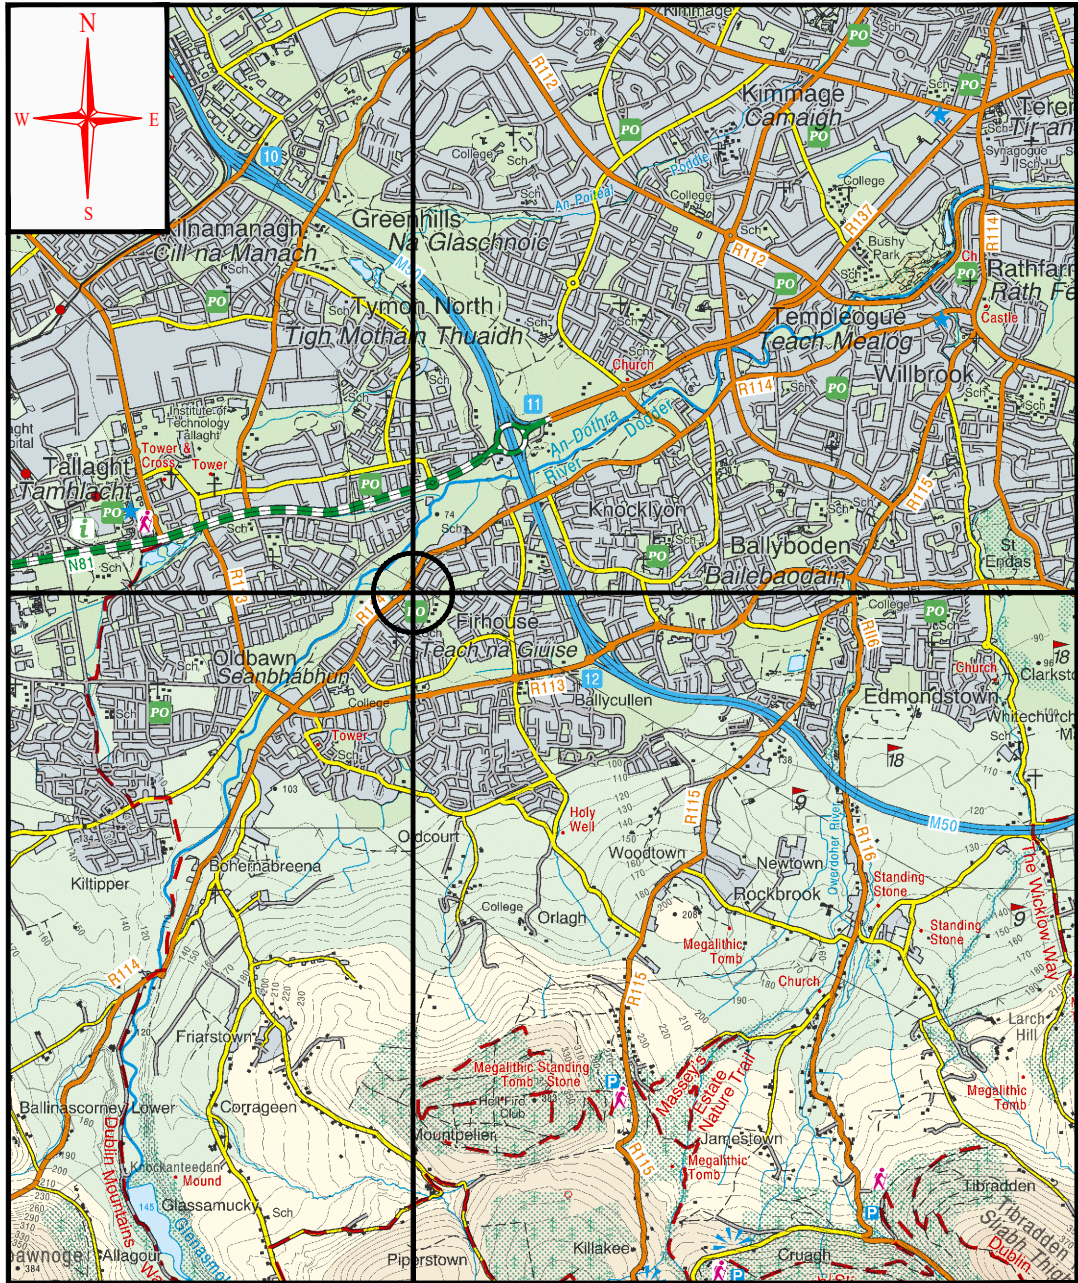

Reproduced from the OS Discovery Maps, 1:50000 with the permission of
© Ordnance Survey Ireland Government of Ireland
Copyright Reference: CYAL50469076

Drawing No.	Drawing Title
GY165 - 003 - 00	Photographs and OS Map
GY165 - 003 - 01	1:1000 OS Map
GY165 - 003 - 02	1:500 Layout Plan 1
GY165 - 003 - 03	Proposed General Layout Plan 1:100
GY165 - 003 - 04	North-West Elevation A-A
GY165 - 003 - 05	South-East Elevation B-B
GY165 - 003 - 06	North-East Elevation C-C
GY165 - 003 - 07	South-West Elevation D-D
GY165 - 003 - 08	Proposed Structure & Equipment Details

Irish Grid Site Coordinates	
East	126,402
North	223,909
GPS Site Coordinates	
Latitude	53.260679
Longitude	-9.103598

Irish Grid Site Entrance Coordinates	
East	126,402
North	223,909
GPS Site Entrance Coordinates	
Latitude	53.260679
Longitude	-9.103598

Site Photographs



FIG. 1: EXISTING ELEVATION

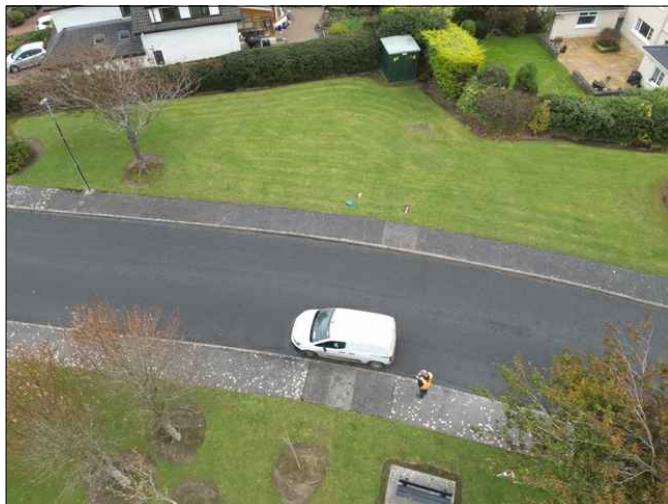


FIG. 2: PROPOSED SITE LOCATION



FIG. 3: EXISTING AERIAL VIEW

Together, we accelerate a sustainably connected Europe

Notes:

1. Do not scale.
2. All dimensions are in mm otherwise specified.
3. Assume all site details are existing unless otherwise specified.

Rev.	Description	By	Date
1	PLANNING DRAWING ISSUE	MS	04.11.2025



Cabin/Cabinet Details	
Type:	Urban 4-Bay Cabinet
Dims:	1.998Wx0.858Dx1.65mH
Colour:	Grey
Structure Details	
Type:	MACROPOLE
Height:	18m

Purpose

PLANNING DRAWING			
Site code	GY165	Survey date	08/10/2025
Sheet Size	A3	Scale	As Shown
Drawn	MS	Checked	BR
Date	04.11.2025	Date	04.11.2025
Approved	BR	Date	04.11.2025

Title Location Map & Photos

Project	PROPOSED VANTAGE TOWERS SITE AT SOUTHERN HILLS KNOCKNACARRA SALTHILL GALWAY CITY Co. GALWAY
Drawing No.	GY165 /003/00
Revision	-

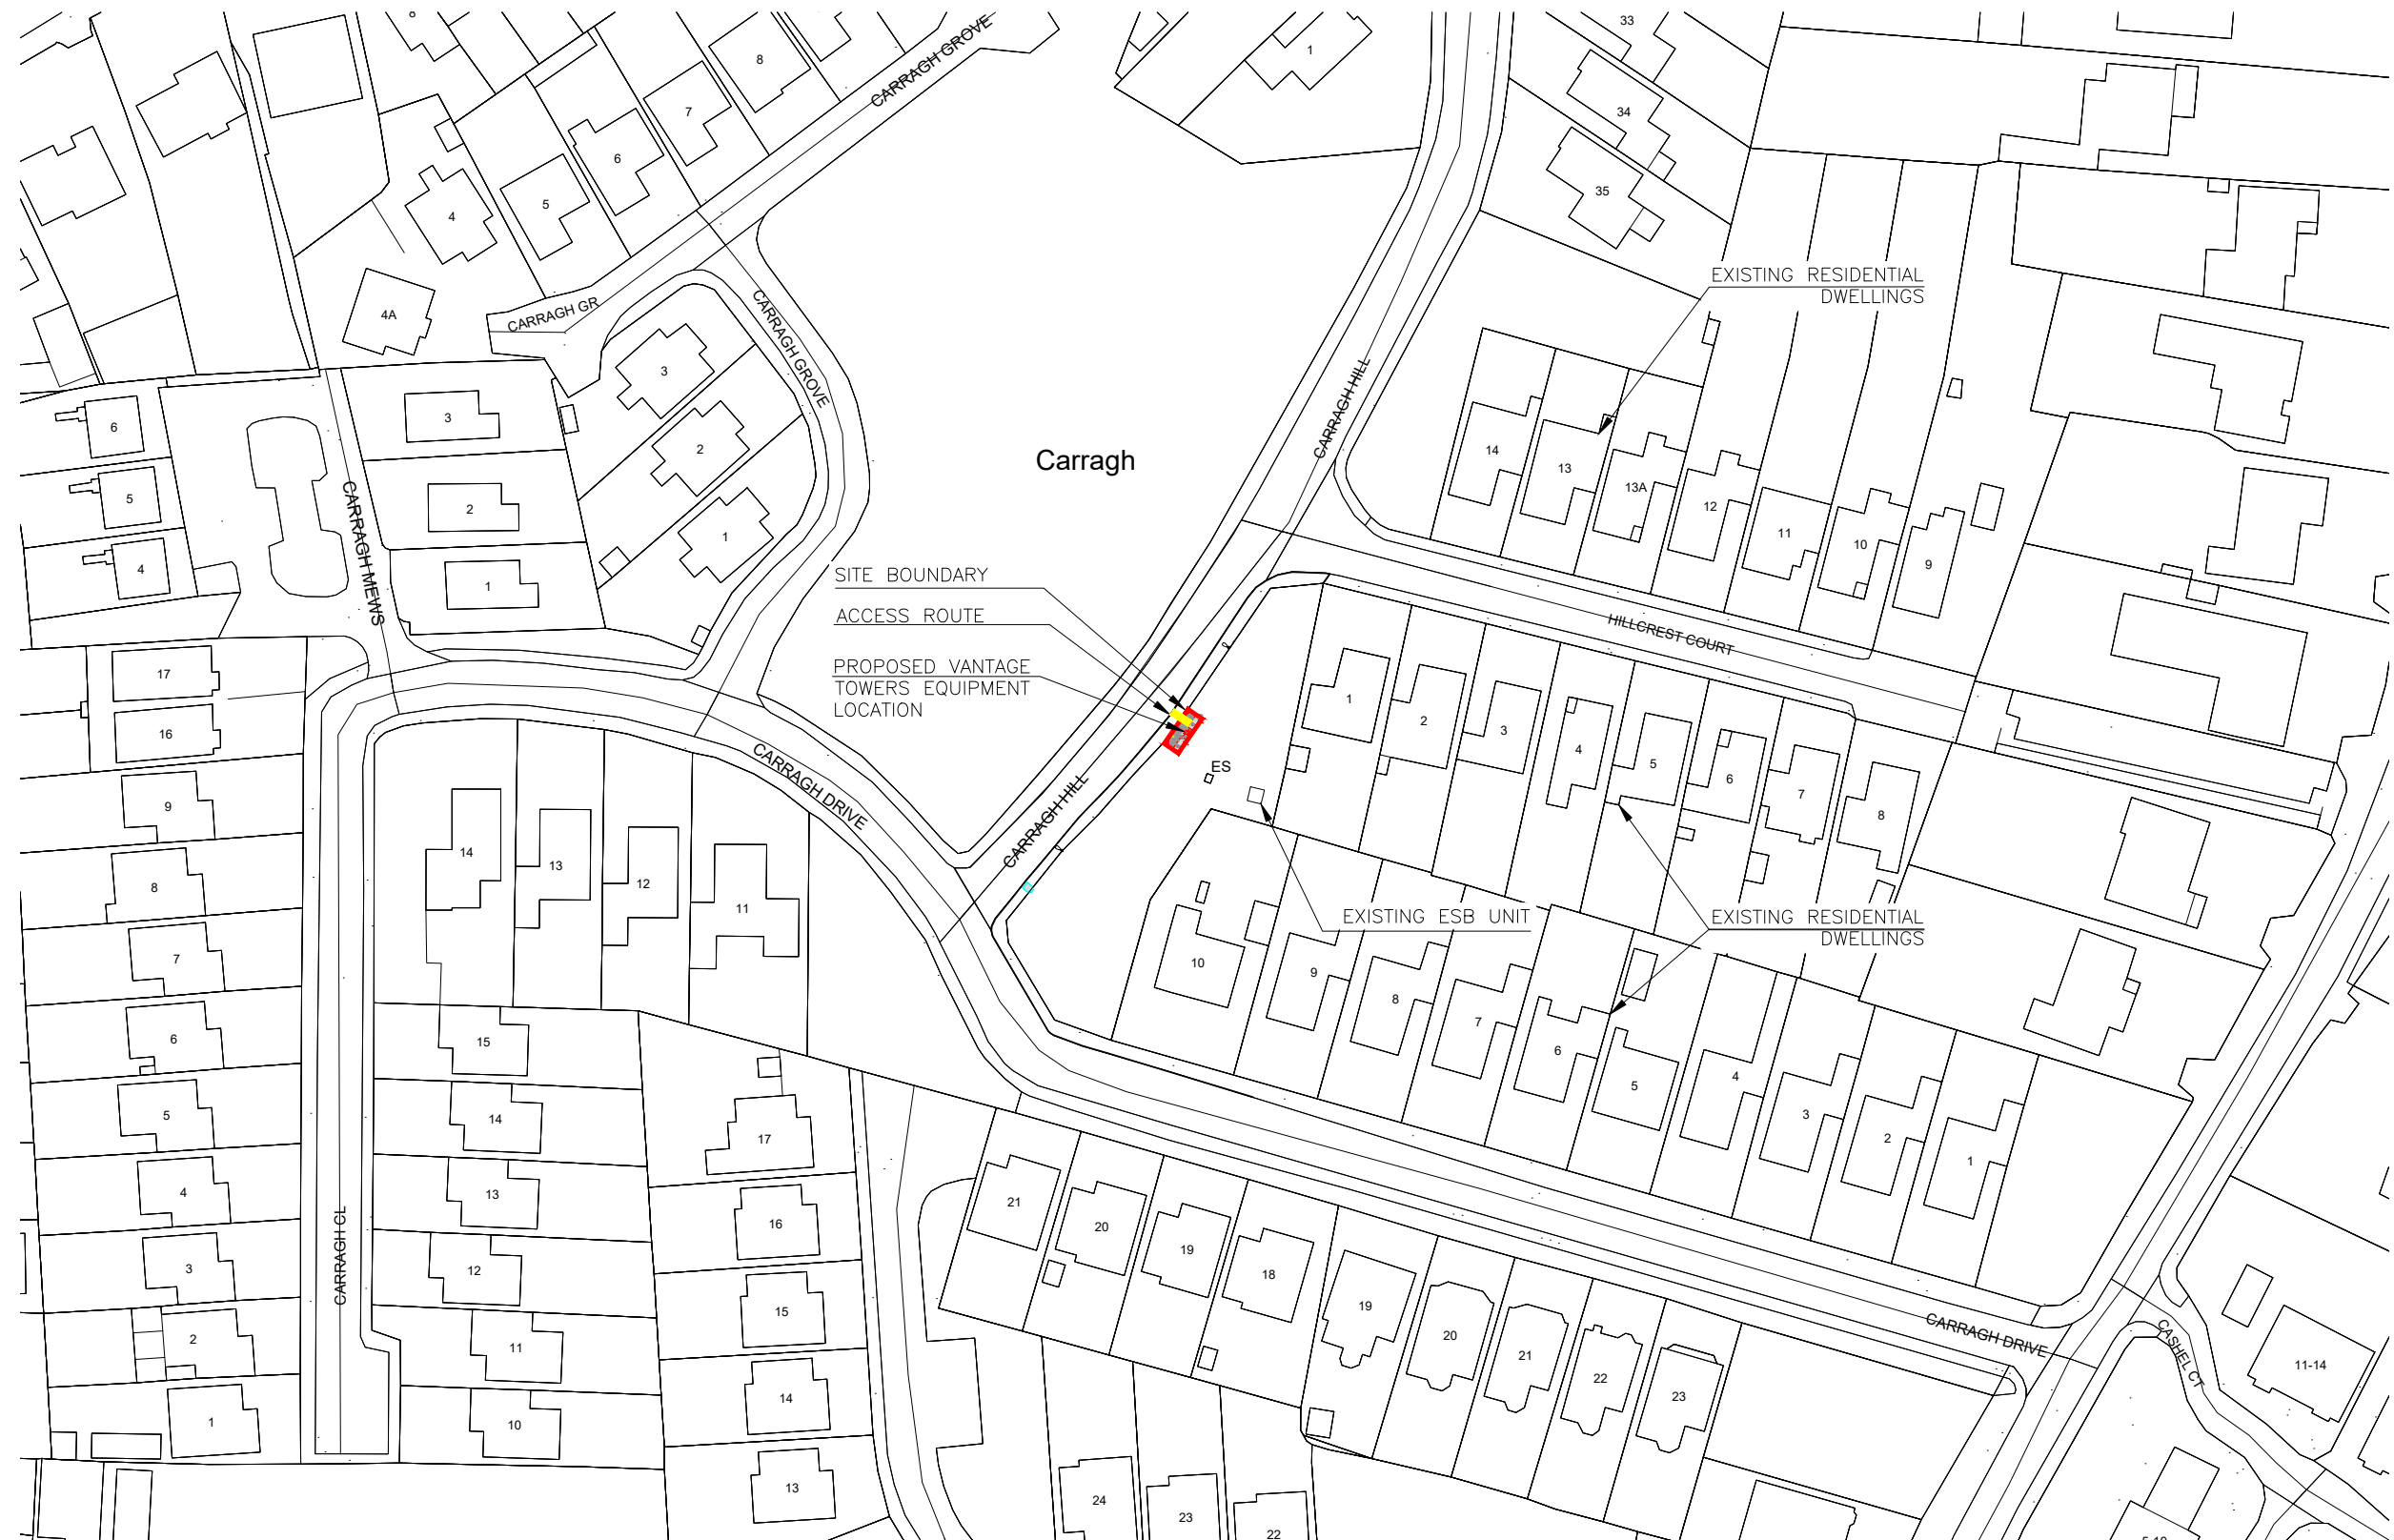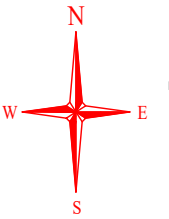

Reproduced from Urban Place Map, 1:1000
CYAL50469076 © Ordnance Survey of Ireland/Government of Ireland
Extract from OS Sheet No. 3407-13, 3407-19, 3407-14, 3407-18, 3407-D.

**VANTAGE
TOWERS**

Together, we accelerate a sustainably connected Europe

Notes:

1. Do not scale.
2. All dimensions are in mm otherwise specified.
3. Assume all site details are existing unless otherwise specified.

H			
G			
F			
E			
D			
C			
B			
A			
-	PLANNING DRAWING ISSUE	MS	04/11/2022
Rev.	Description	Rv	Date

Cabin/Cabinet Details
Type: Urban 4-Bay Cabinet
Dims: 1.998Wx0.858Dx1.65mH
Colour: Grey

Structure Details
Type: **MACROPOLE**
Height: **18m**

Purpose	
---------	--

PLANNING DRAWING

Site code	G
-----------	---

Survey date 08/10/2025

Sheet Size	A3
------------	----

Scale

Drawn	MS
-------	----

Checked	BP
---------	----

Approved **BP**

As Shown

Date 04 11 202

5 Date 04 11 201

Title	1:1000 OS Map
-------	---------------


Project	PROPOSED VANTAGE TOWERS SITE AT SOUTHERN HILLS KNOCKNACARRA SALTHILL GALWAY CITY Co. GALWAY
---------	---

Drawing No. GY165 /003/ 01

Revision

GT 103 SOUTHERN HILLS

THE OWNERSHIP AND COPYRIGHT OF THIS DRAWING REMAINS WITH VANTAGE TOWERS AT ALL TIMES. THE DRAWING MAY NOT BE COPIED, DUPLICATED OR PASSED TO THIRD PARTIES WITHOUT THE WRITTEN PERMISSION OF VANTAGE TOWERS.

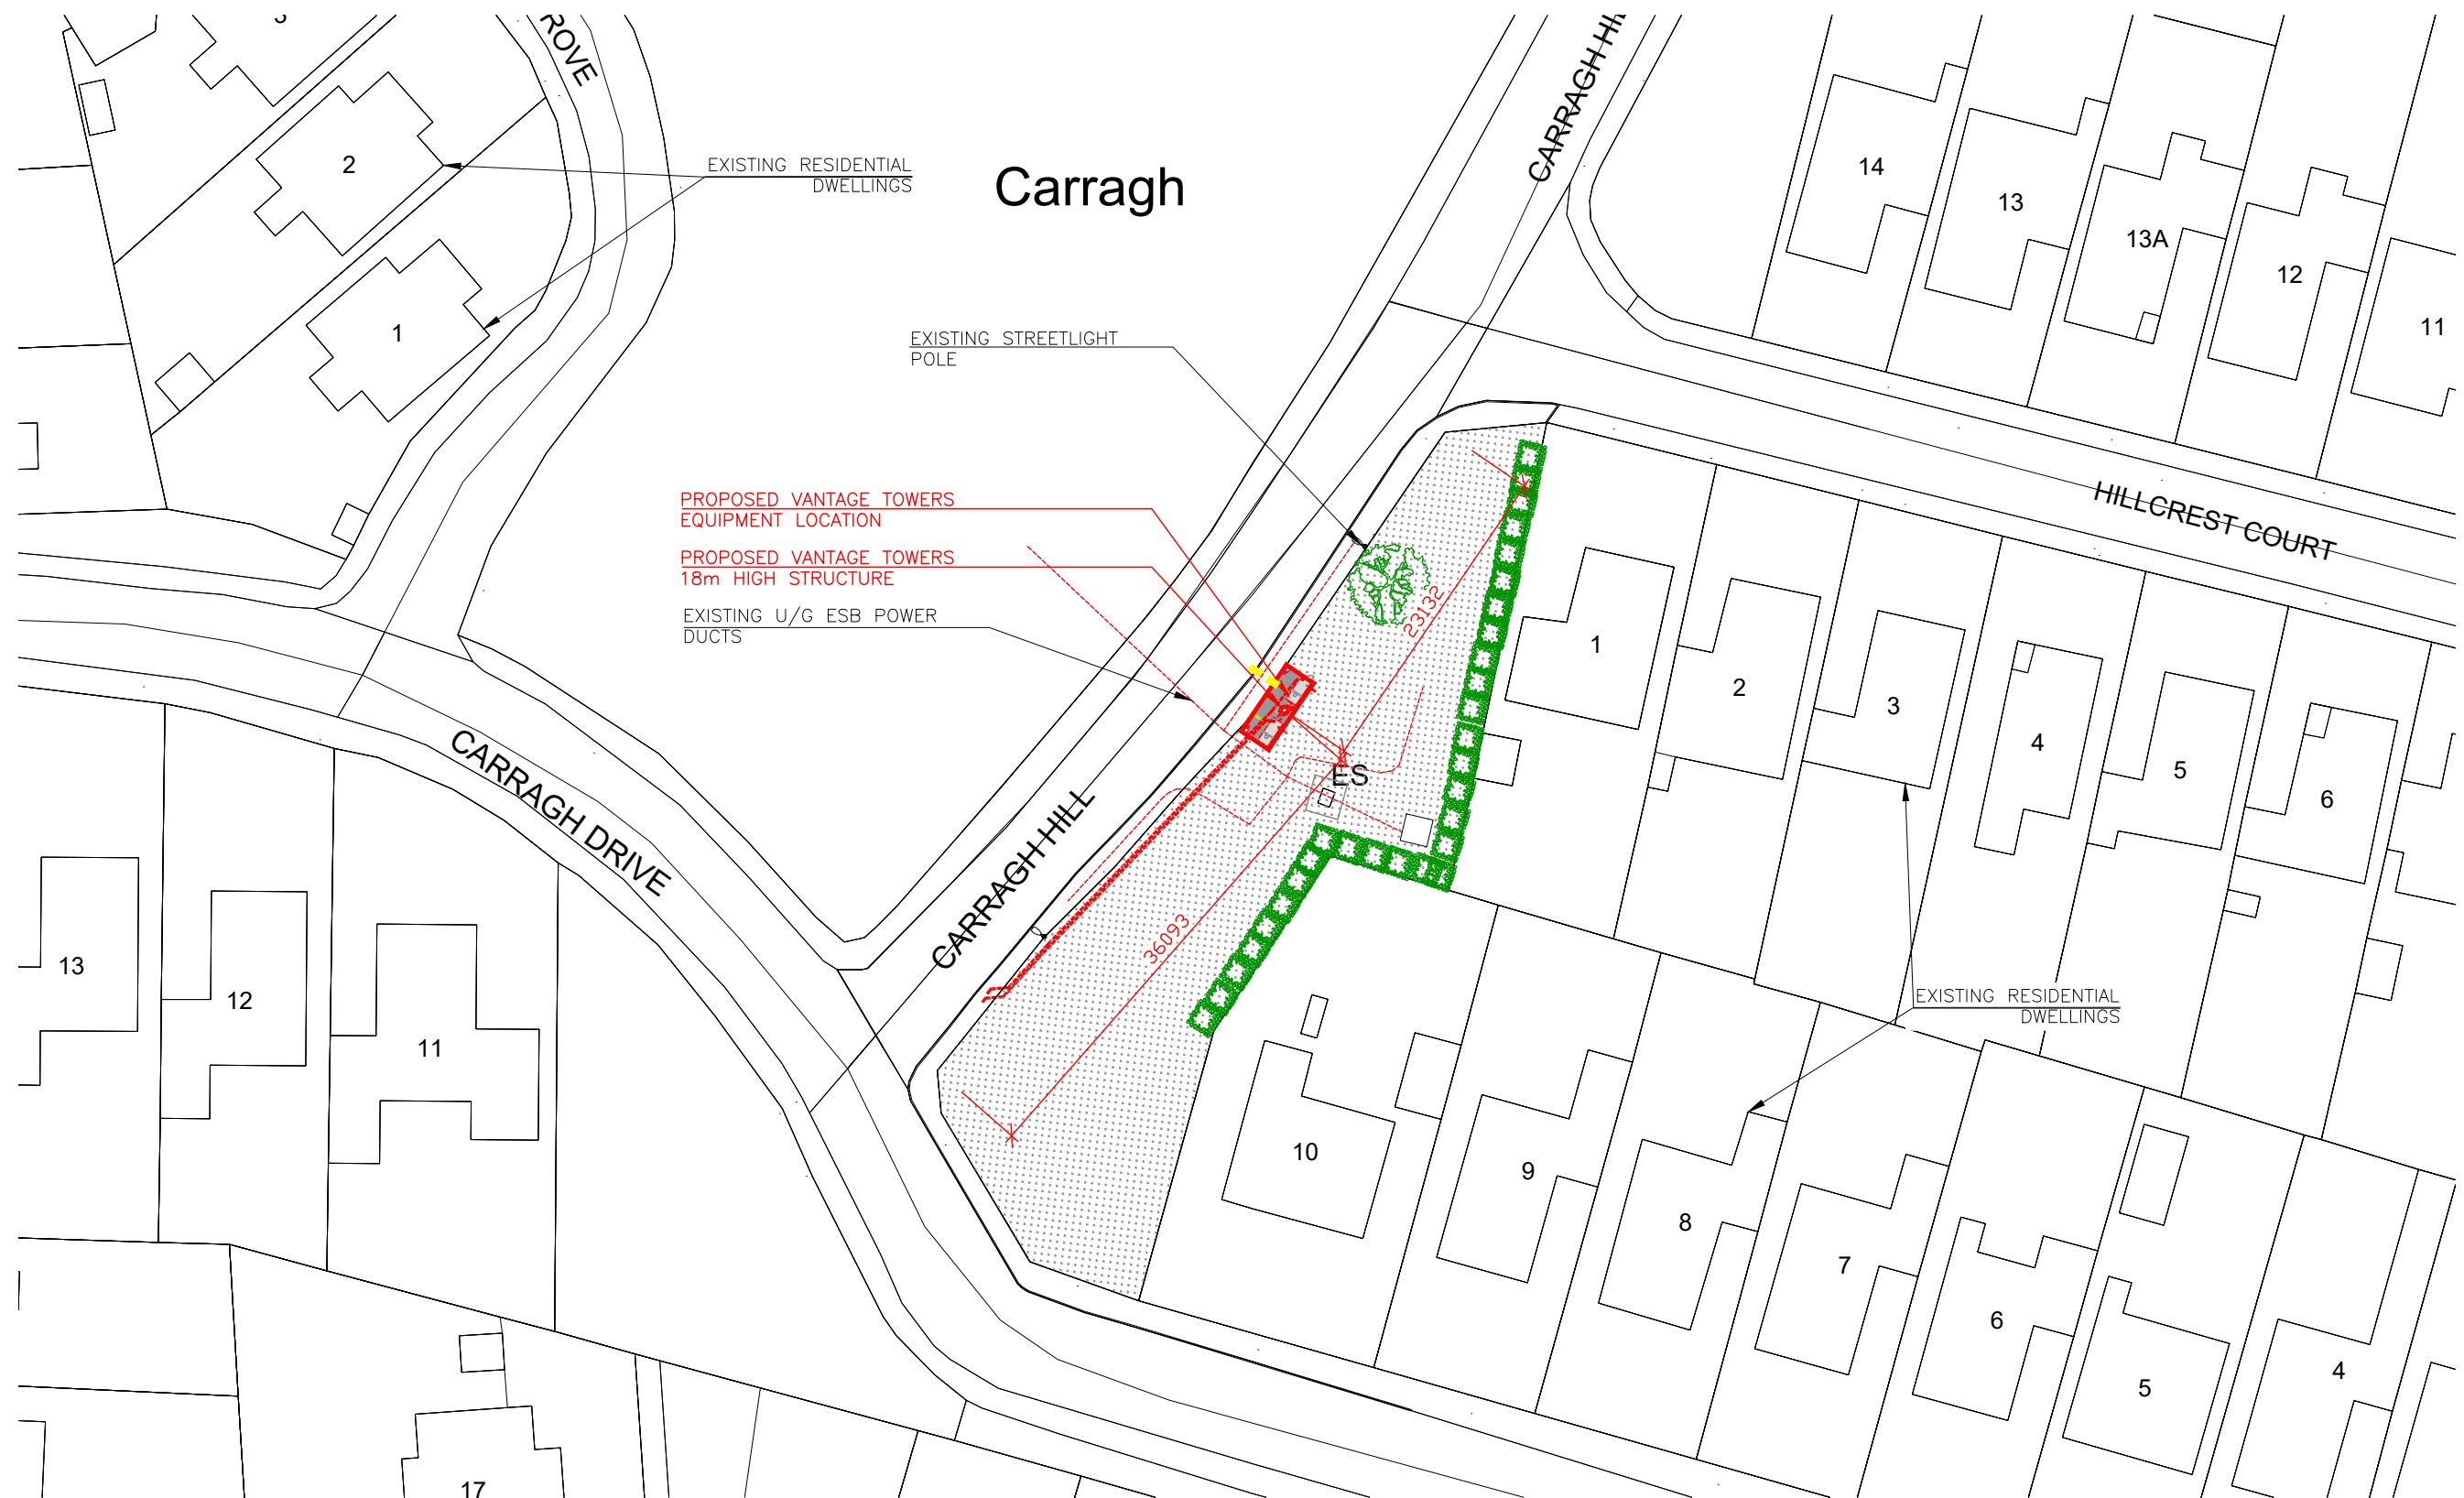

Reproduced from Urban Place Map, 1:1000
CYAL50469076 © Ordnance Survey of Ireland/Government of Ireland
Extract from OS Sheet No. 3407-13, 3407-19, 3407-14, 3407-18, 3407-D.

**VANTAGE
TOWERS**

Together, we accelerate a sustainably connected Europe

Notes:

1. Do not scale.
2. All dimensions are in mm otherwise specified.
3. Assume all site details are existing unless otherwise specified.

H			
G			
F			
E			
D			
C			
B			
A			
-	PLANNING DRAWING ISSUE	MS	04/11/2022
Rev.	Description	Rv	Date

<u>Cabin/Cabinet Details</u>	
Type:	Urban 4-Bay Cabinet
Dims:	1.998Wx0.858Dx1.65mH
Colour:	Grey
<u>Structure Details</u>	
Type:	MACROPOLE
Height:	18m

Purpose

PLANNING DRAWING


Site code		GY165		Survey date		08/10/2025		Sheet Size		A3	
Scale		Drawn		MS		Checked		BR		Approved	
As Shown		Date		04.11.2025		Date		04.11.2025		Date	

Title	1:500 OS Map
-------	--------------

Project	PROPOSED VANTAGE TOWERS SITE AT SOUTHERN HILLS KNOCKNACARRA SALT HILL GALWAY CITY Co. GALWAY
---------	---

5 Drawing No. GY165 /003/ 02

Revisión

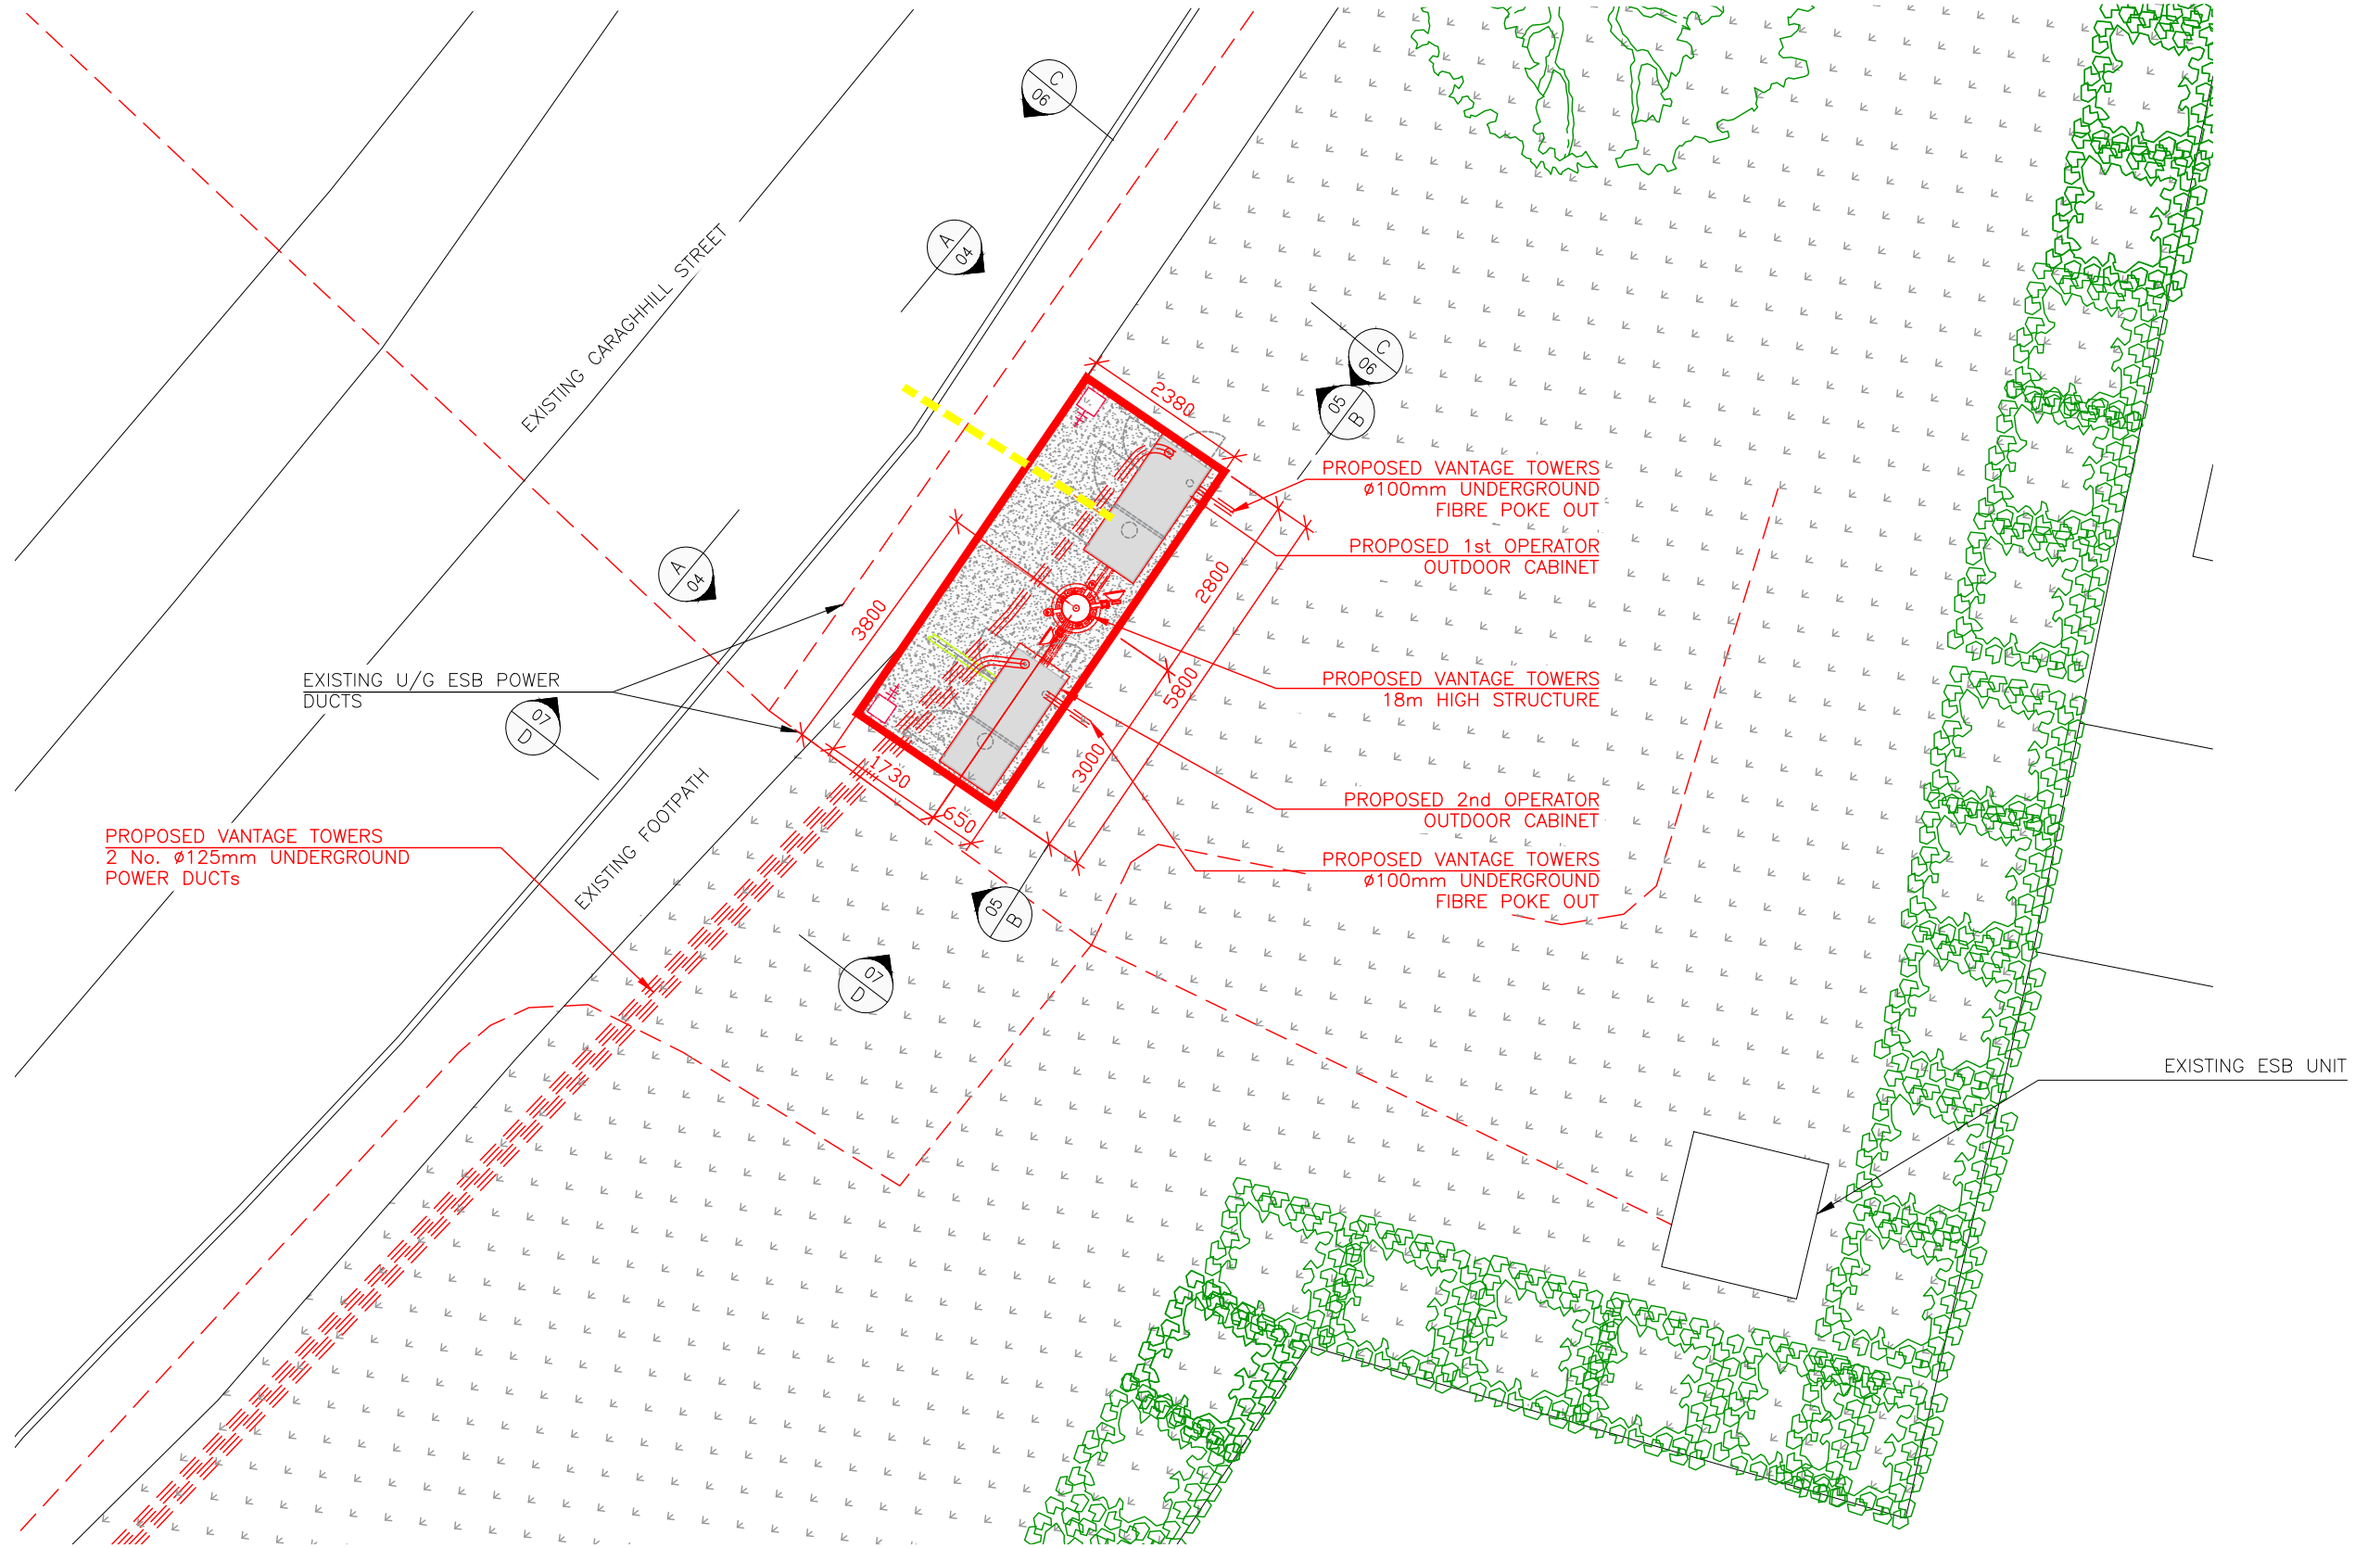

SITE LAYOUT PLAN
SCALE 1:100

Notes:

1. Do not scale.
2. All dimensions are in mm otherwise specified.
3. Assume all site details are existing unless otherwise specified.

Rev.	Description	By	Date
A	PLANNING DRAWING ISSUE	MS	04.11.2025
B			
C			
D			
E			
F			
G			
H			

Cabin/Cabinet Details	
Type: Urban 4-Bay Cabinet	
Dims: 1.998Wx0.858Dx1.65mH	
Colour: Grey	
Structure Details	
Type: MACROPOLE	
Height: 18m	

Purpose


PLANNING DRAWING			
Site code	GY165	Survey date	08/10/2025
Sheet Size	A3	Scale	As Shown
Drawn	MS	Checked	BR
Date	04.11.2025	Date	04.11.2025
Approved	BR	Date	04.11.2025

Title

Site Layout Plan 1:100
Project
PROPOSED VANTAGE TOWERS SITE AT SOUTHERN HILLS KNOCKNACARRA SALTHILL GALWAY CITY Co. GALWAY
Drawing No.
GY165 /003/ 03
Revision
-

VANTAGE
TOWERS

Together, we accelerate a sustainably connected Europe

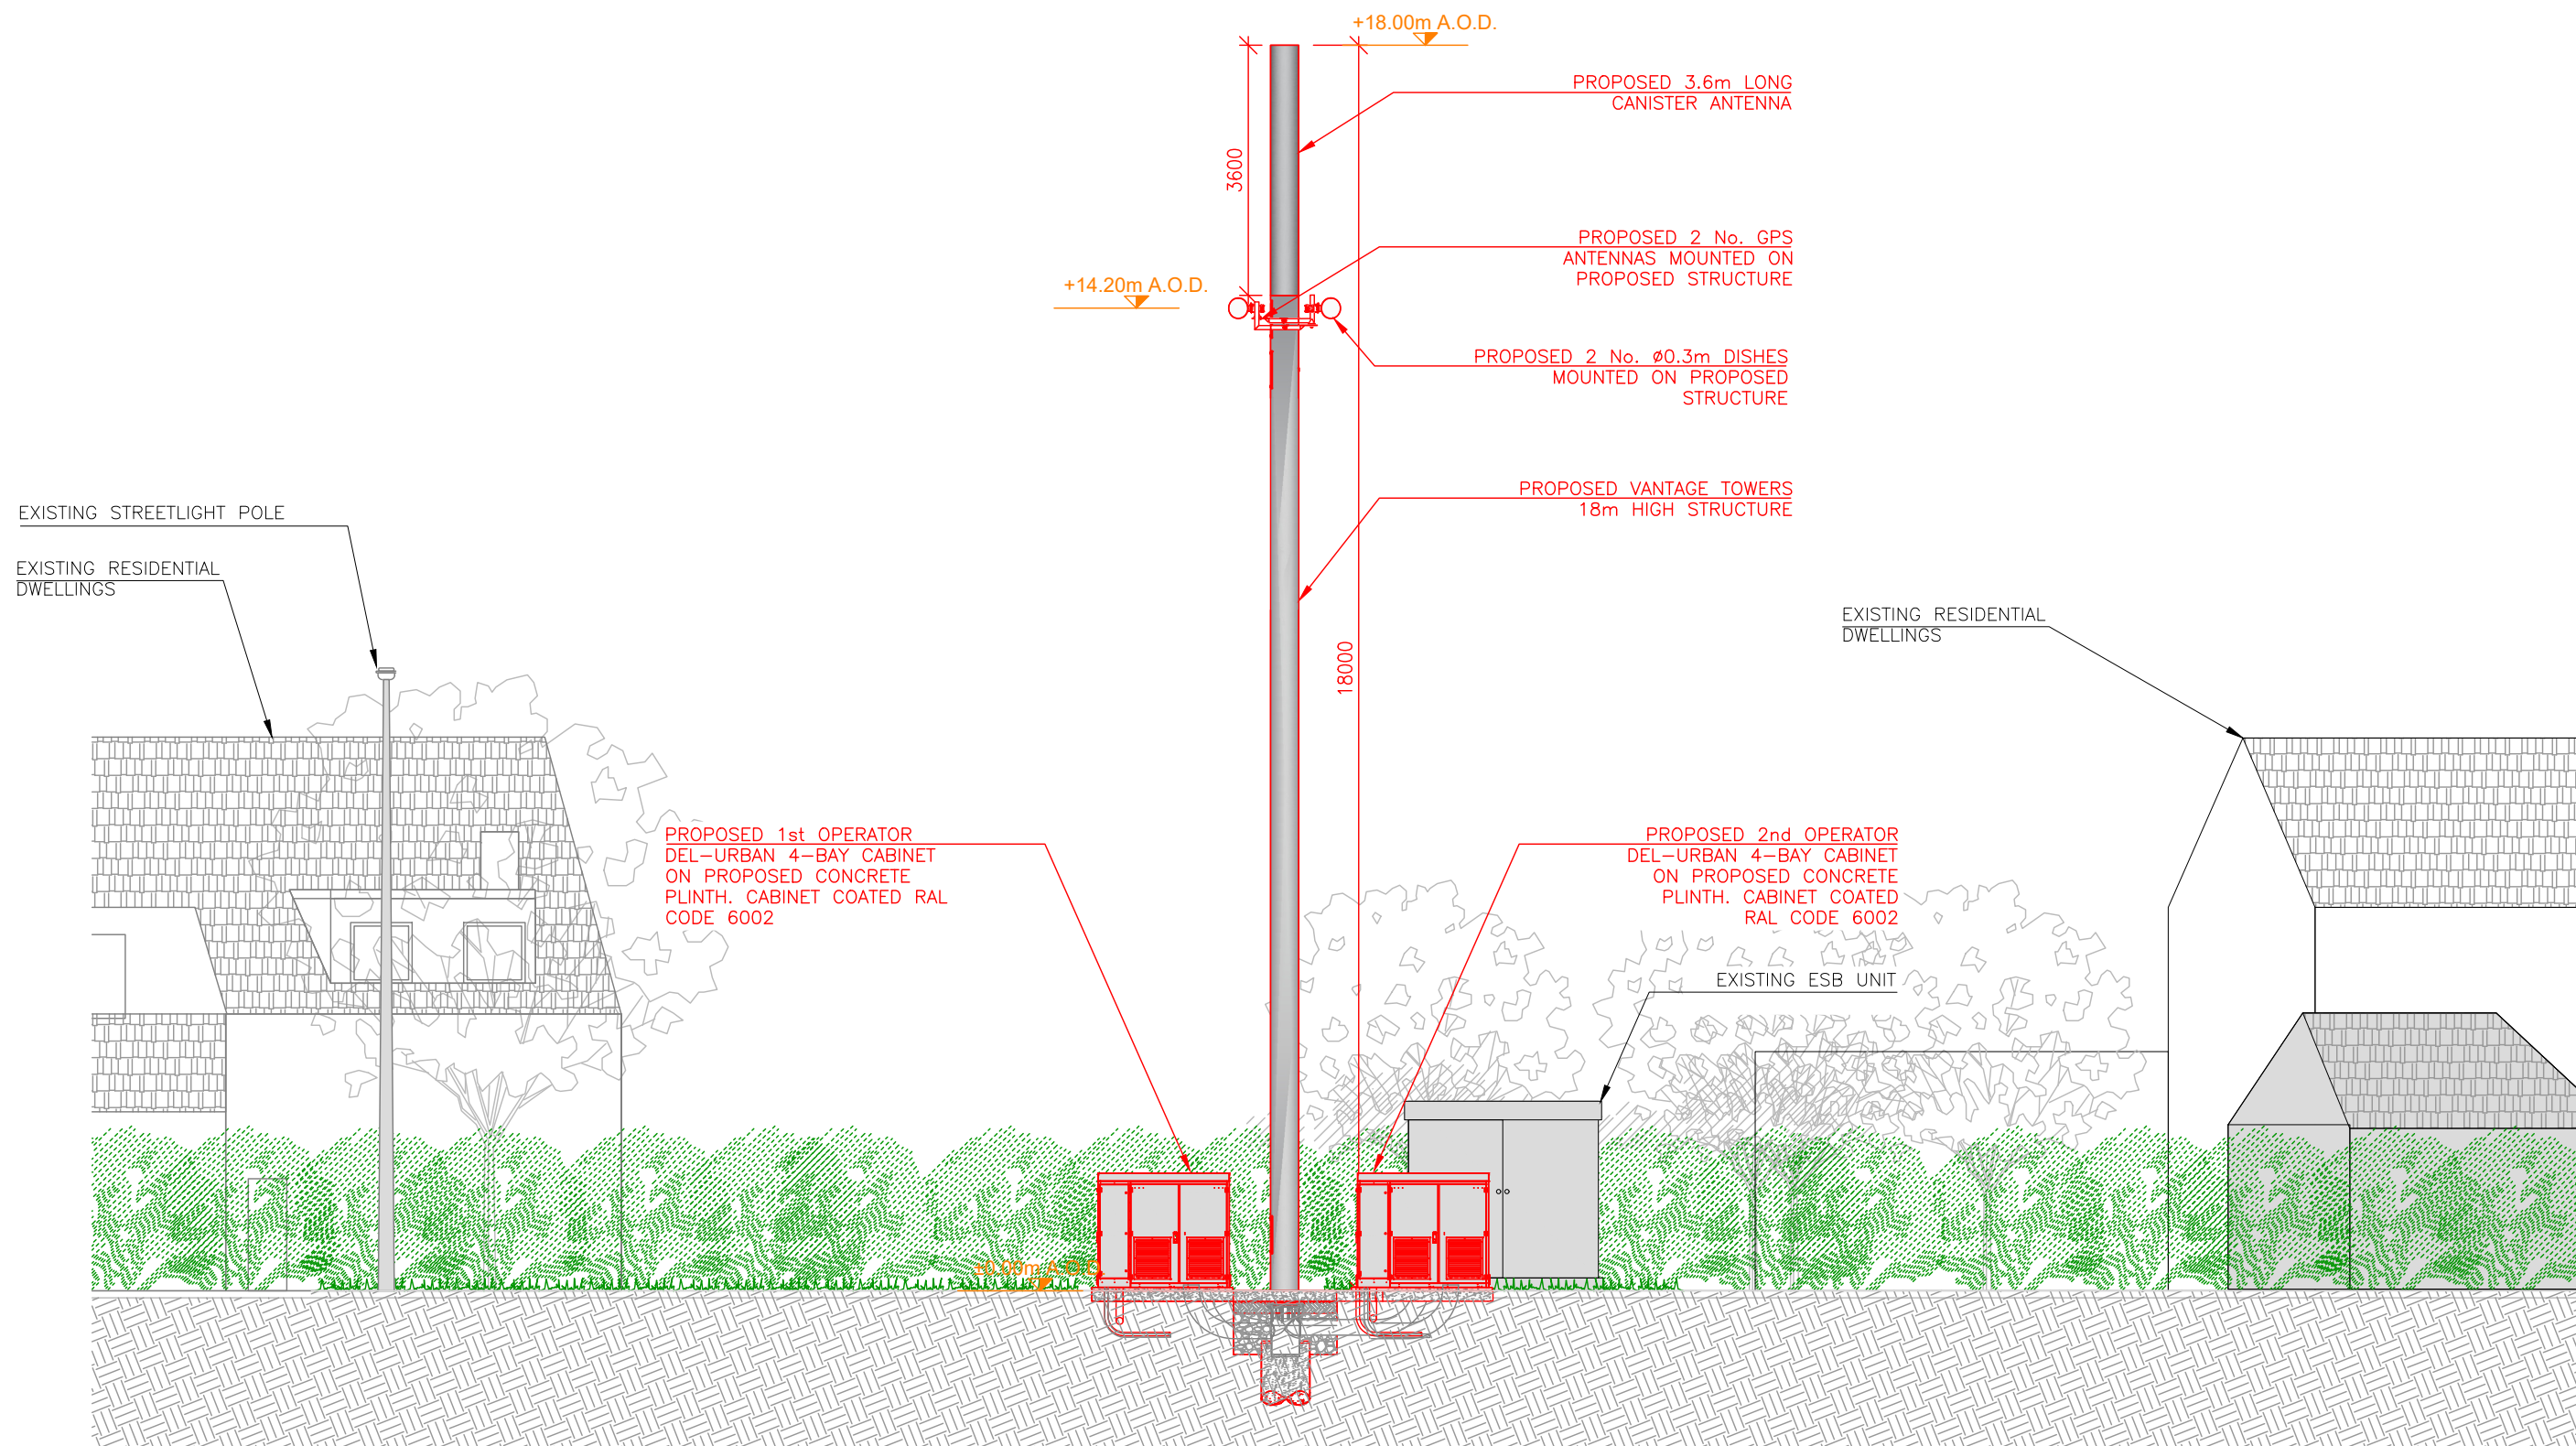

NORTH-WEST ELEVATION A-A
SCALE 1:100

VANTAGE
TOWERS

Together, we accelerate a sustainably connected Europe

Notes:


1. Do not scale.
2. All dimensions are in mm otherwise specified.
3. Assume all site details are existing unless otherwise specified.

H			
G			
F			
E			
D			
C			
B			
A			
-	PLANNING DRAWING ISSUE	MS	04.11.2025
Rev.	Description	By	Date

Cabin/Cabinet Details
Type: Urban 4-Bay Cabinet
Dims: 1.998Wx0.858Dx1.65mH
Colour: Grey
Structure Details
Type: MACROPOLE
Height: 18m


Purpose PLANNING DRAWING			
Site code	GY165	Survey date	08/10/2025
Sheet Size	A3	Scale	As Shown
Drawn	MS	Checked	BR
Date	04.11.2025	Date	04.11.2025
Approved	BR	Date	04.11.2025

Title	North-West Elevation A-A
Project	PROPOSED VANTAGE TOWERS SITE AT SOUTHERN HILLS KNOCKNACARRA SALTHILL GALWAY CITY Co. GALWAY
Drawing No.	GY165 /003/ 04
Revision	-

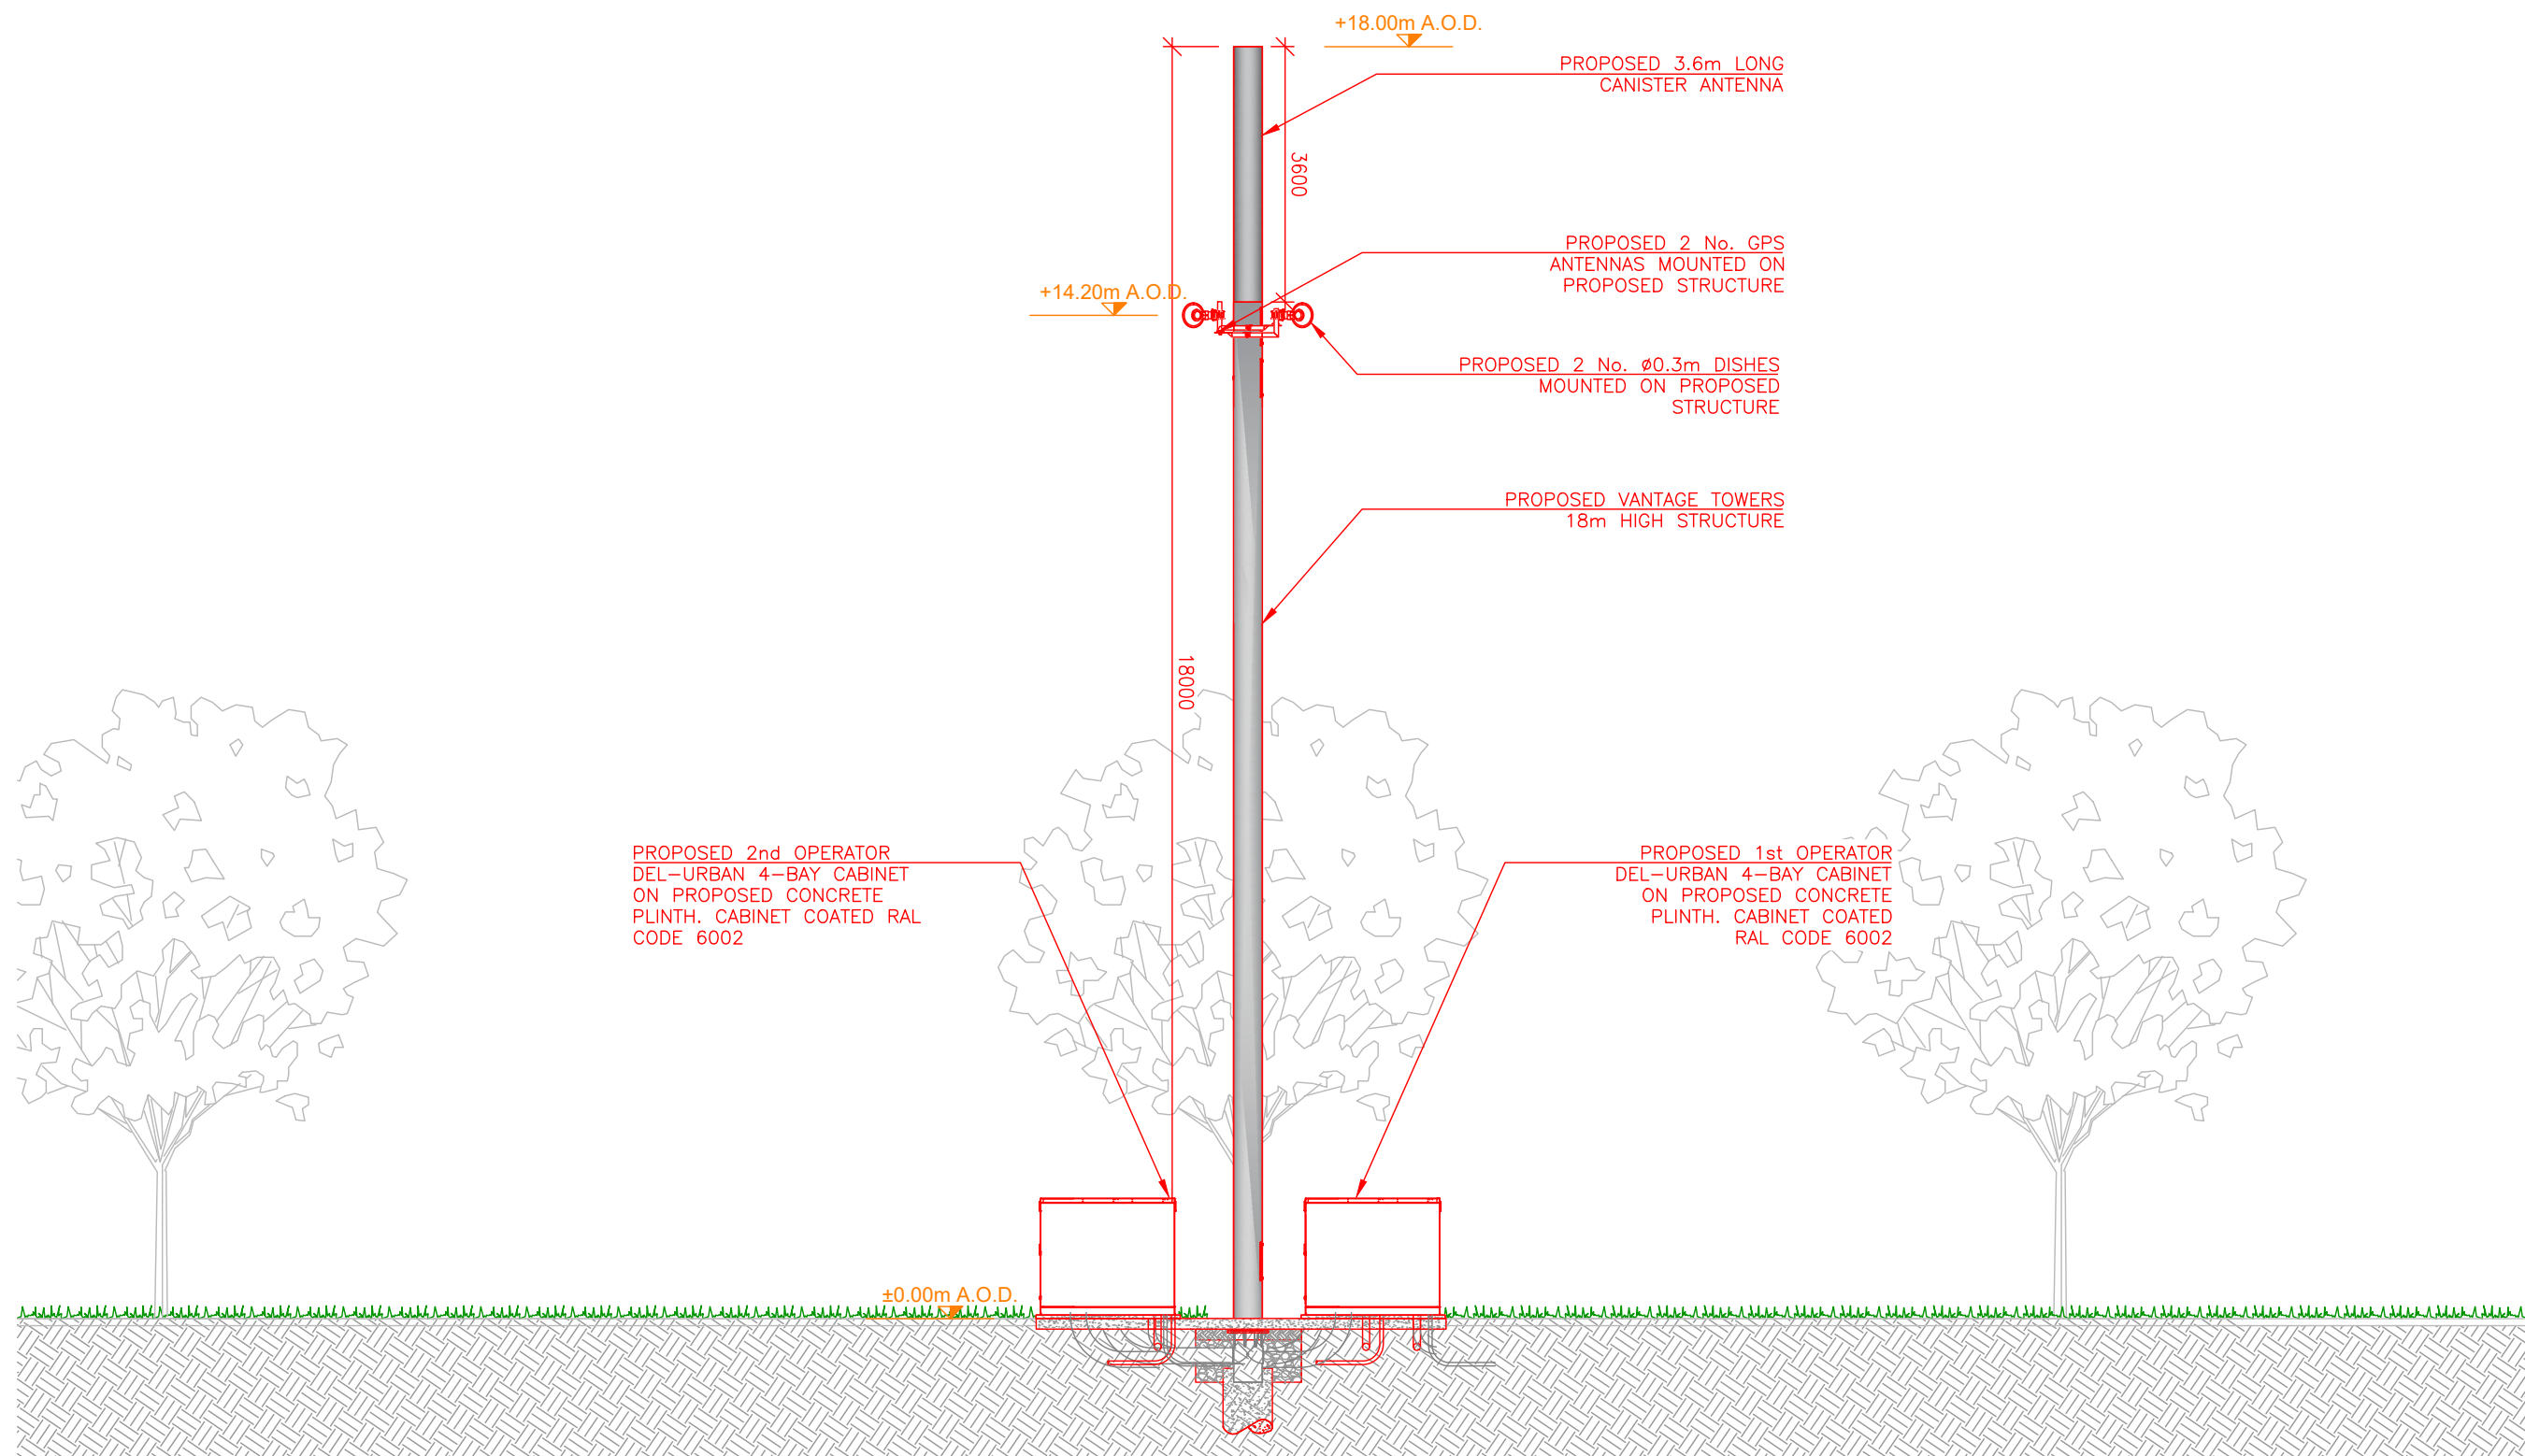

SOUTH-EAST ELEVATION B-B
SCALE 1:100

VANTAGE TOWERS Together, we accelerate a sustainably connected Europe	Notes:		H				Cabin/Cabinet Details			Purpose			Title		
	1. Do not scale.		G				Type: Urban 4-Bay Cabinet			PLANNING DRAWING			South-East Elevation B-B		
	2. All dimensions are in mm otherwise specified.		E				Dims: 1.998Wx0.858Dx1.65mH			Site code		Survey date	Sheet Size	Project	
	3. Assume all site details are existing unless otherwise specified.		D				Colour: Grey			GY165	08/10/2025	A3	PROPOSED VANTAGE TOWERS SITE AT SOUTHERN HILLS KNOCKNACARRA SALTHILL GALWAY CITY Co. GALWAY		
			C				Structure Details			Scale		Drawn	Checked	Approved	
			B				Type: MACROPOLE			As Shown	MS	BR	BR		
			A				Height: 18m			Date	04.11.2025	Date	04.11.2025	Date	04.11.2025
			-	PLANNING DRAWING ISSUE			MS	04.11.2025							
			Rev.	Description			By	Date							

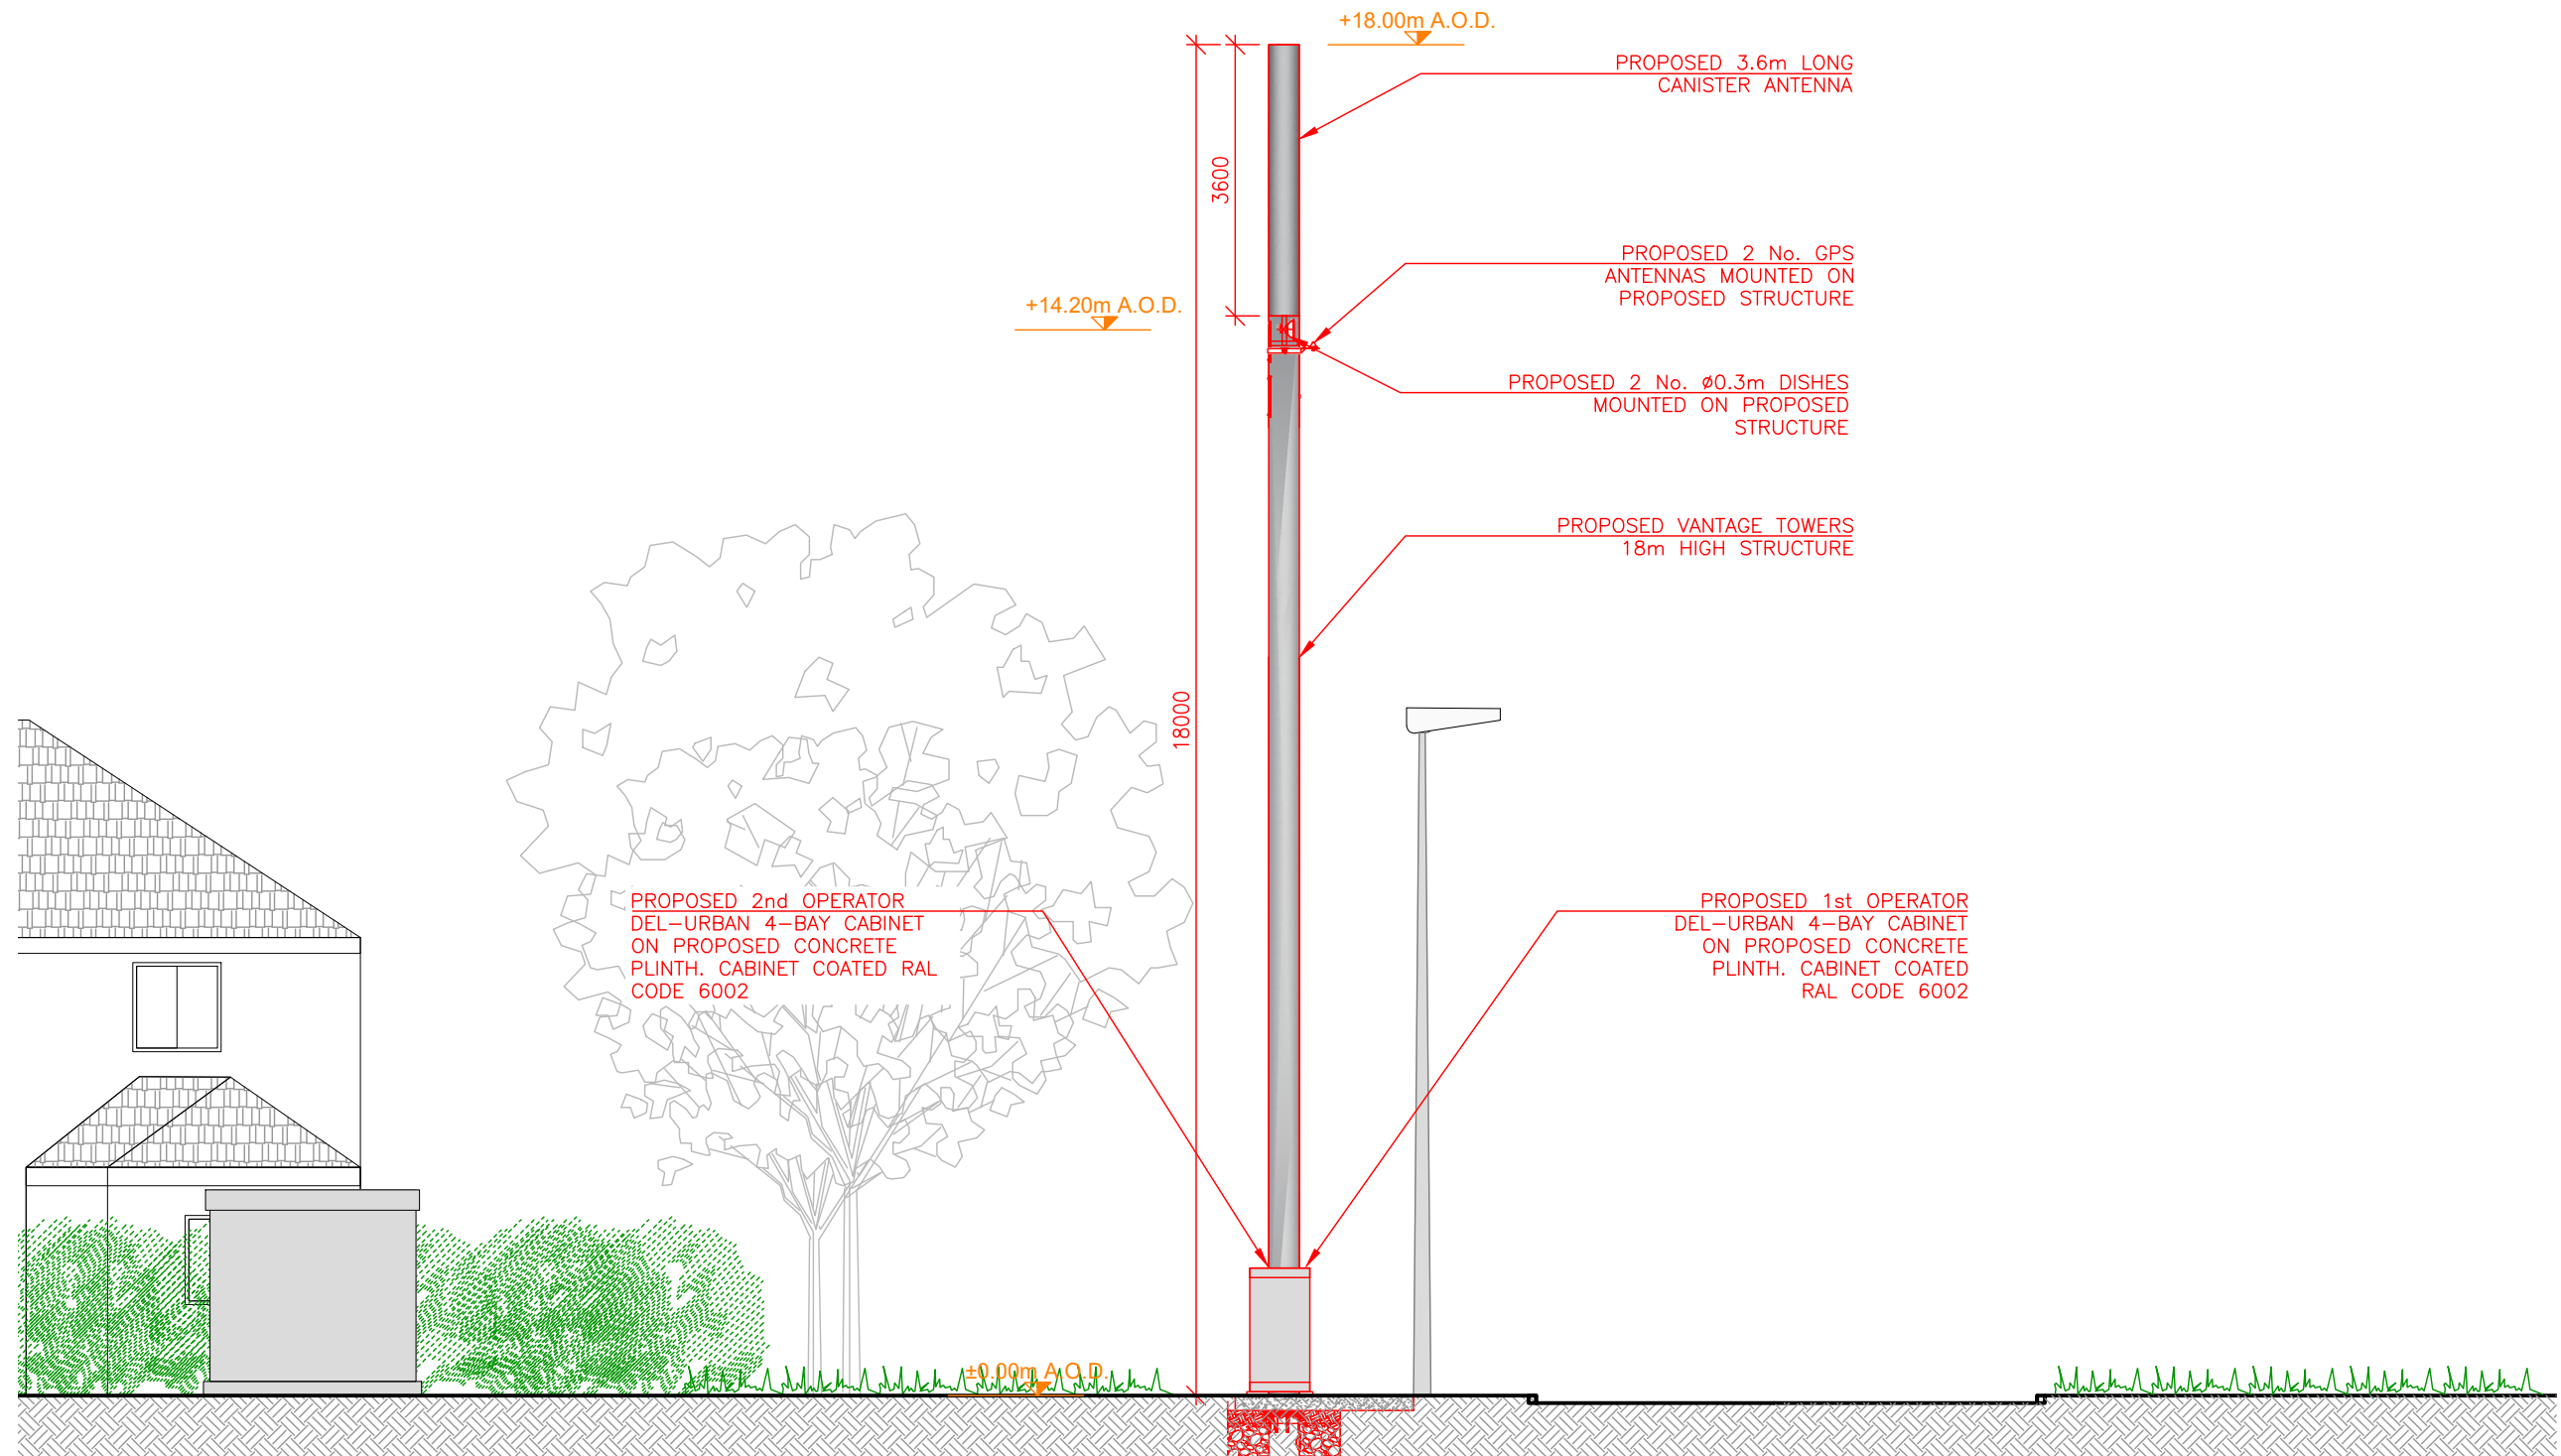

NORTH-EAST ELEVATION C-C
SCALE 1:100

Site Name: SOUTHERN HILLS
Site Code: GY165

VANTAGE
TOWERS

Together, we accelerate a sustainably connected Europe

Notes:


- Do not scale.
- All dimensions are in mm otherwise specified.
- Assume all site details are existing unless otherwise specified.

H			
G			
F			
E			
D			
C			
B			
A			
-	PLANNING DRAWING ISSUE	MS	04.11.2025
Rev.	Description	By	Date

Cabin/Cabinet Details	
Type: Urban 4-Bay Cabinet	
Dims: 1.998Wx0.858Dx1.65mH	
Colour: Grey	
Structure Details	
Type: MACROPOLE	
Height: 18m	

Purpose		PLANNING DRAWING											
Site code		GY165		Survey date		08/10/2025		Sheet Size		A3			
Scale		Drawn		MS		Checked		BR		Approved		BR	
As Shown		Date		04.11.2025		Date		04.11.2025		Date		04.11.2025	

Title	North-East Elevation C-C		
Project	PROPOSED VANTAGE TOWERS SITE AT SOUTHERN HILLS KNOCKNACARRA SALTHILL GALWAY CITY Co. GALWAY		
Drawing No.	GY165 /003/ 06		
Revision			

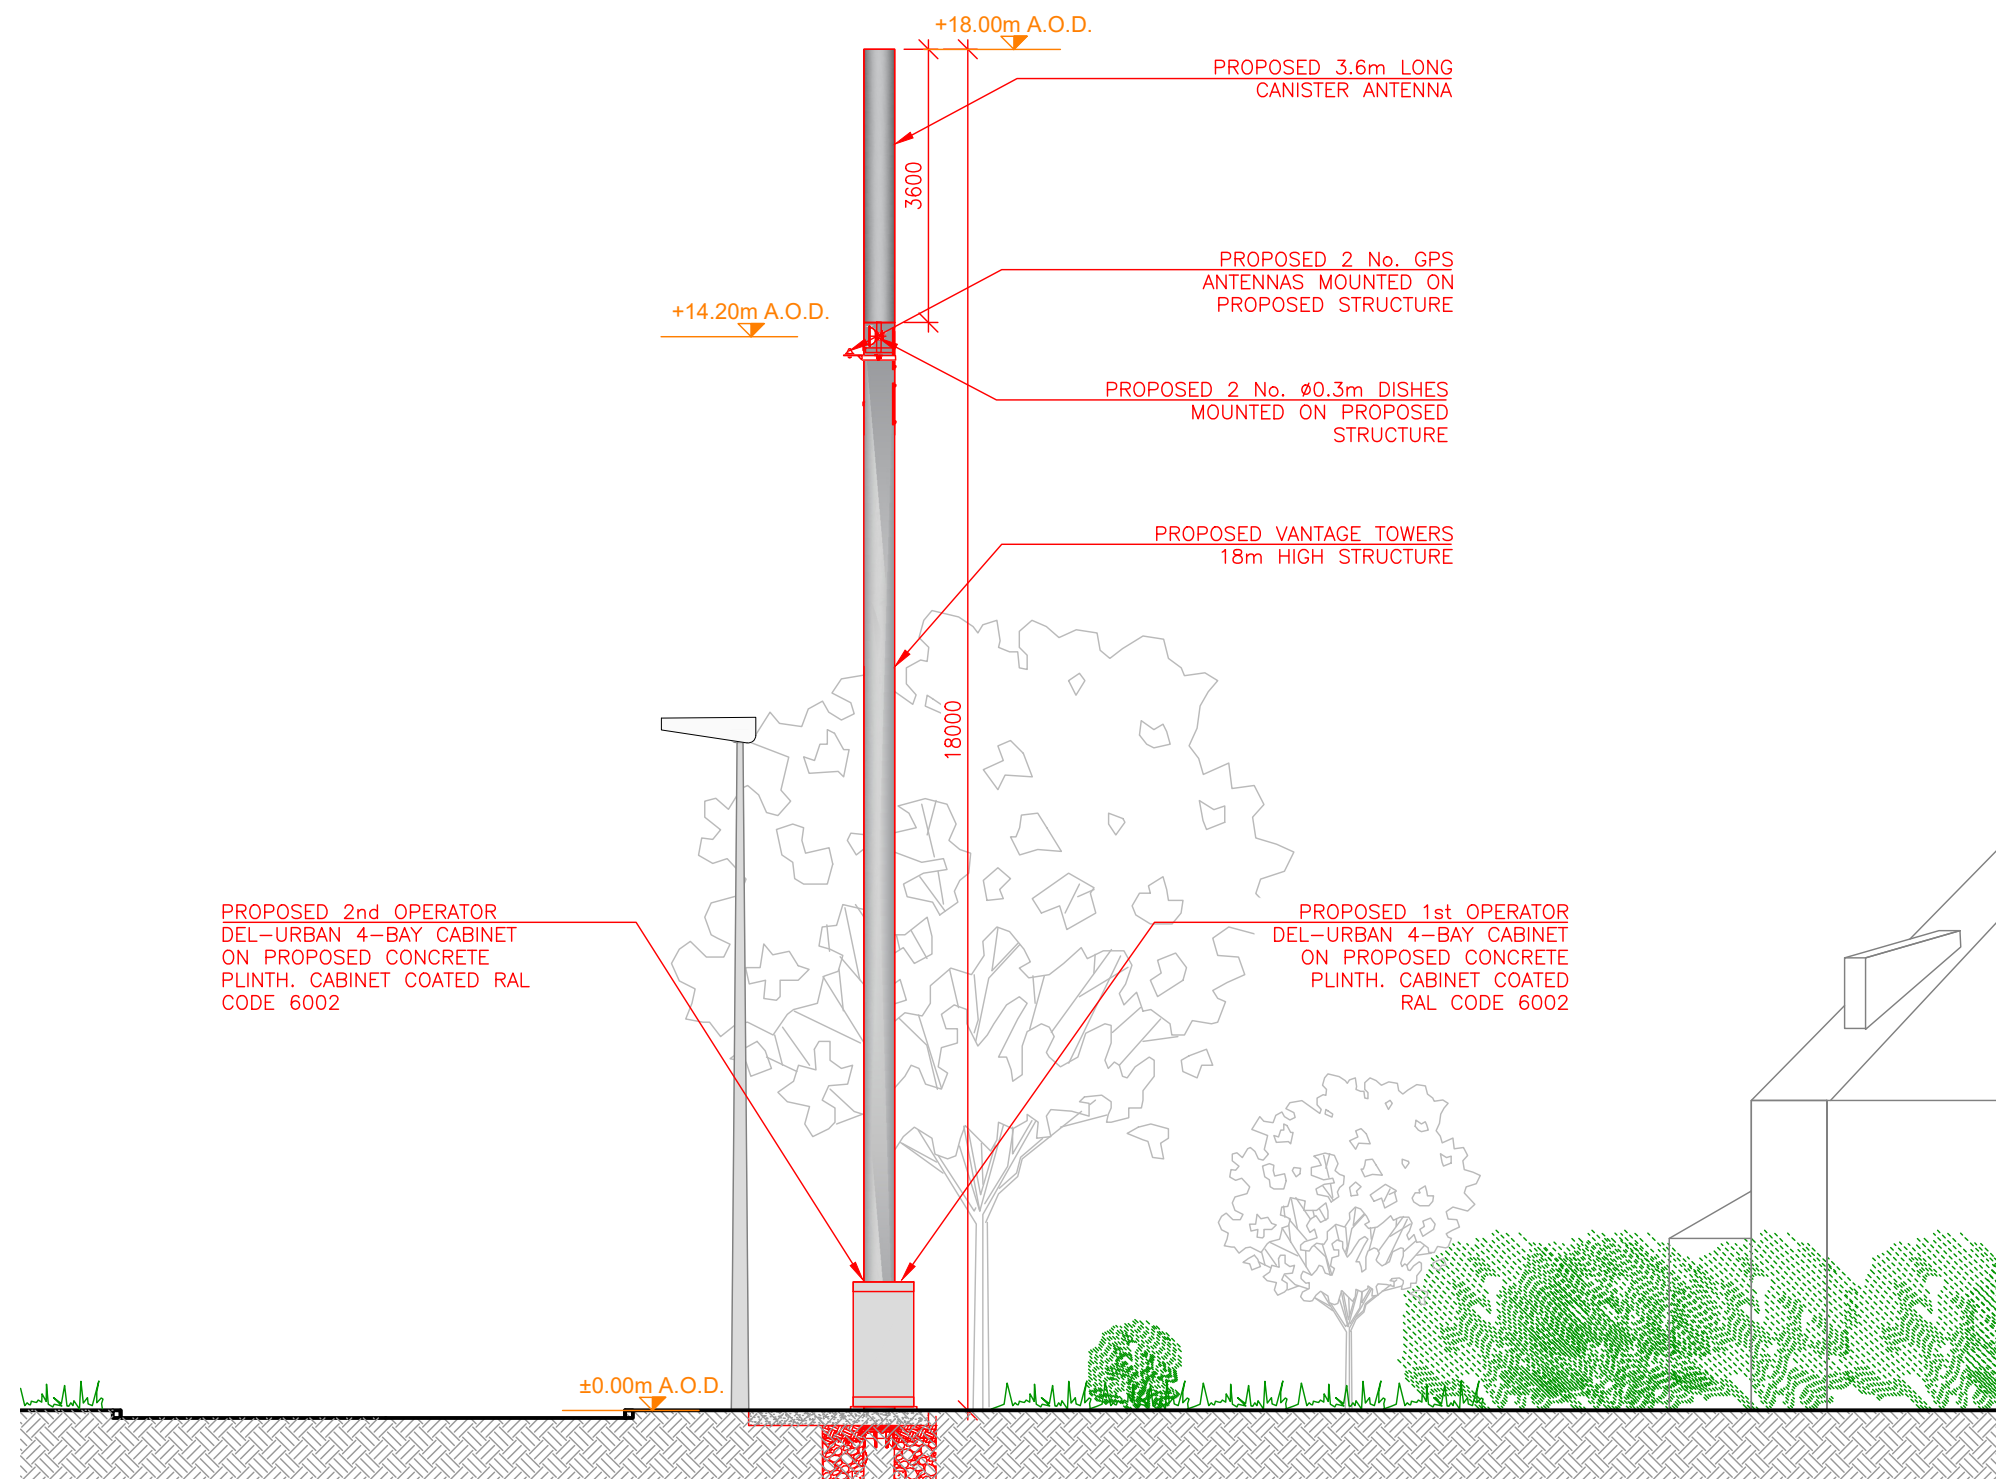

SOUTH-WEST ELEVATION D-D
SCALE 1:100

VANTAGE
TOWERS

Together, we accelerate a sustainably connected Europe

Notes:

1. Do not scale.
2. All dimensions are in mm otherwise specified.
3. Assume all site details are existing unless otherwise specified.


H			
G			
F			
E			
D			
C			
B			
A			
-	PLANNING DRAWING ISSUE	MS	04.11.2025
Rev.	Description	By	Date

Cabin/Cabinet Details	
Type: Urban 4-Bay Cabinet	
Dims: 1.998Wx0.858Dx1.65mH	
Colour: Grey	
Structure Details	
Type: MACROPOLE	
Height: 18m	


Purpose		PLANNING DRAWING			
Site code	GY165	Survey date	08/10/2025	Sheet Size	A3
Scale	As Shown	Drawn	MS	Checked	BR
		Approved	BR		
		Date	04.11.2025	Date	04.11.2025

Title	South-West Elevation D-D		
Project	PROPOSED VANTAGE TOWERS SITE AT SOUTHERN HILLS KNOCKNACARRA SALTHILL GALWAY CITY Co. GALWAY		
Drawing No.	GY165 /003/ 07		
Revision	-		

NOTE:
DEL CABINET COATED RAL CODE
6002

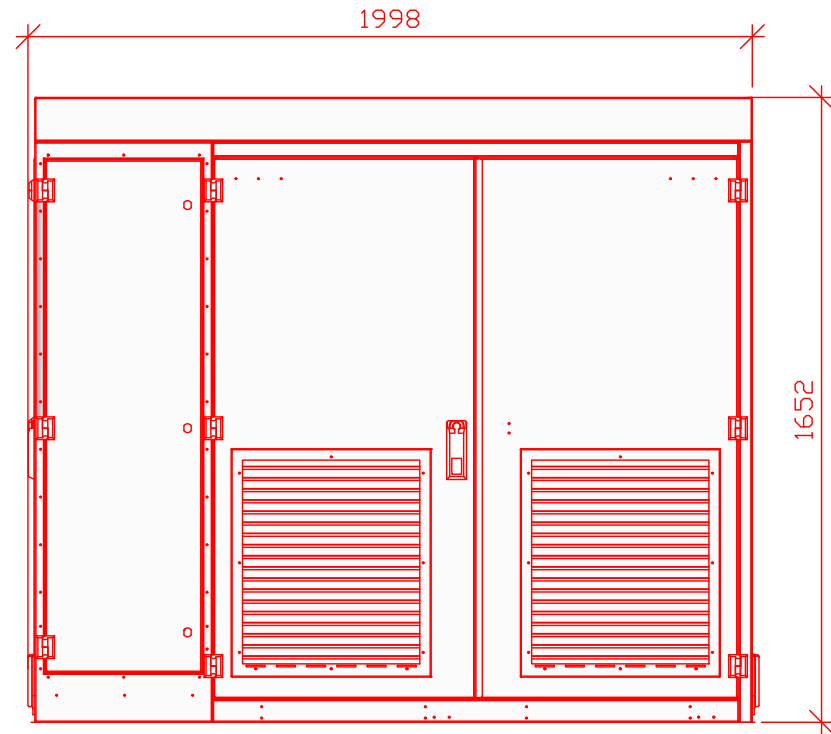


ELEVATION

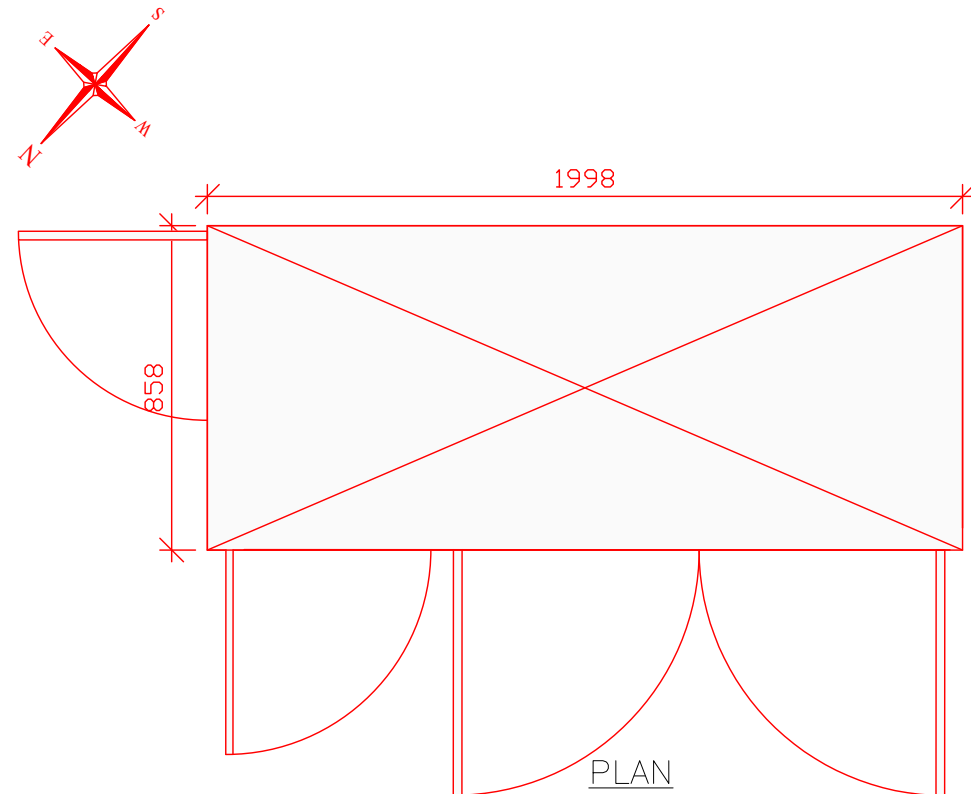

PLAN

PROPOSED URBAN 4-BAY EQUIPMENT CABINET DETAILS
SCALE 1:20

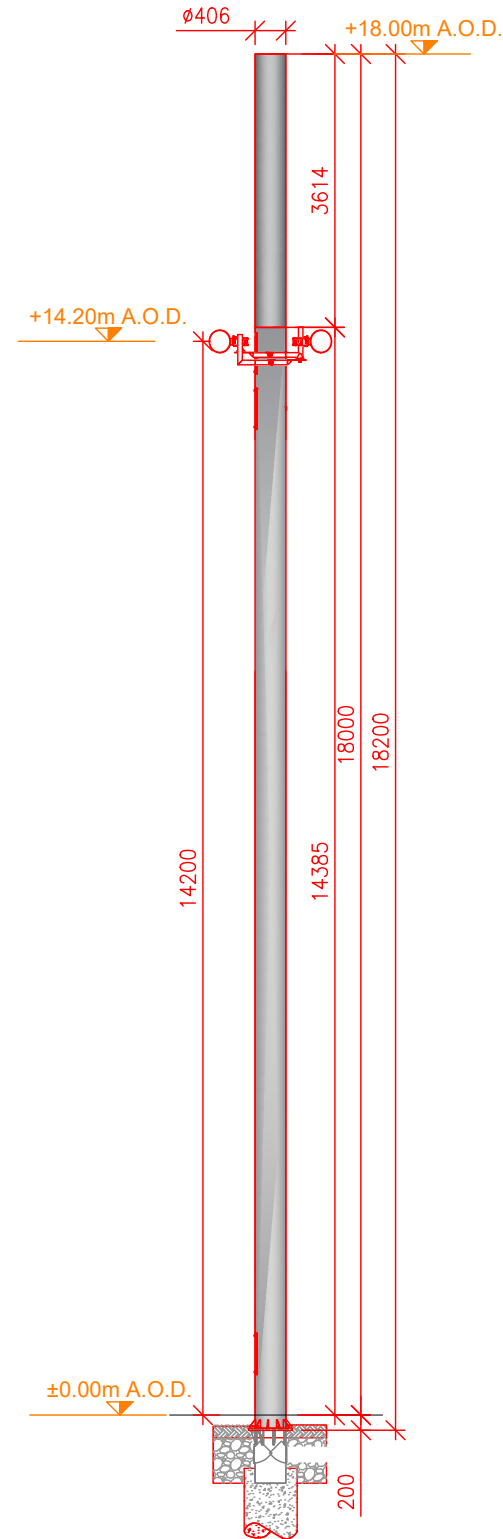

PROPOSED STRUCTURE DETAILS
SCALE 1:100

VANTAGE
TOWERS

Together, we accelerate a sustainably connected Europe

Notes:

1. Do not scale.
2. All dimensions are in mm otherwise specified.
3. Assume all site details are existing unless otherwise specified.

H				
G				
F				
E				
D				
C				
B				
A				
-	PLANNING DRAWING ISSUE	MS	04.11.2025	
Rev.	Description	By	Date	

Cabin/Cabinet Details
Type: Urban 4-Bay Cabinet
Dims: 1.998Wx0.858Dx1.65mH
Colour: Grey
Structure Details
Type: MACROPOLE
Height: 18m

Purpose	PLANNING DRAWING			
Site code	GY165	Survey date	08/10/2025	Sheet Size
Scale	As Shown	Drawn	MS	Checked
		Date	04.11.2025	BR
		Date	04.11.2025	Approved
		Date	04.11.2025	BR

Title	Proposed Structure & Equipment Details	
Project	PROPOSED VANTAGE TOWERS SITE AT SOUTHERN HILLS KNOCKNACARRA SALTHILL GALWAY CITY Co. GALWAY	
Drawing No.	GY165 /003/ 08	Revision
		-