


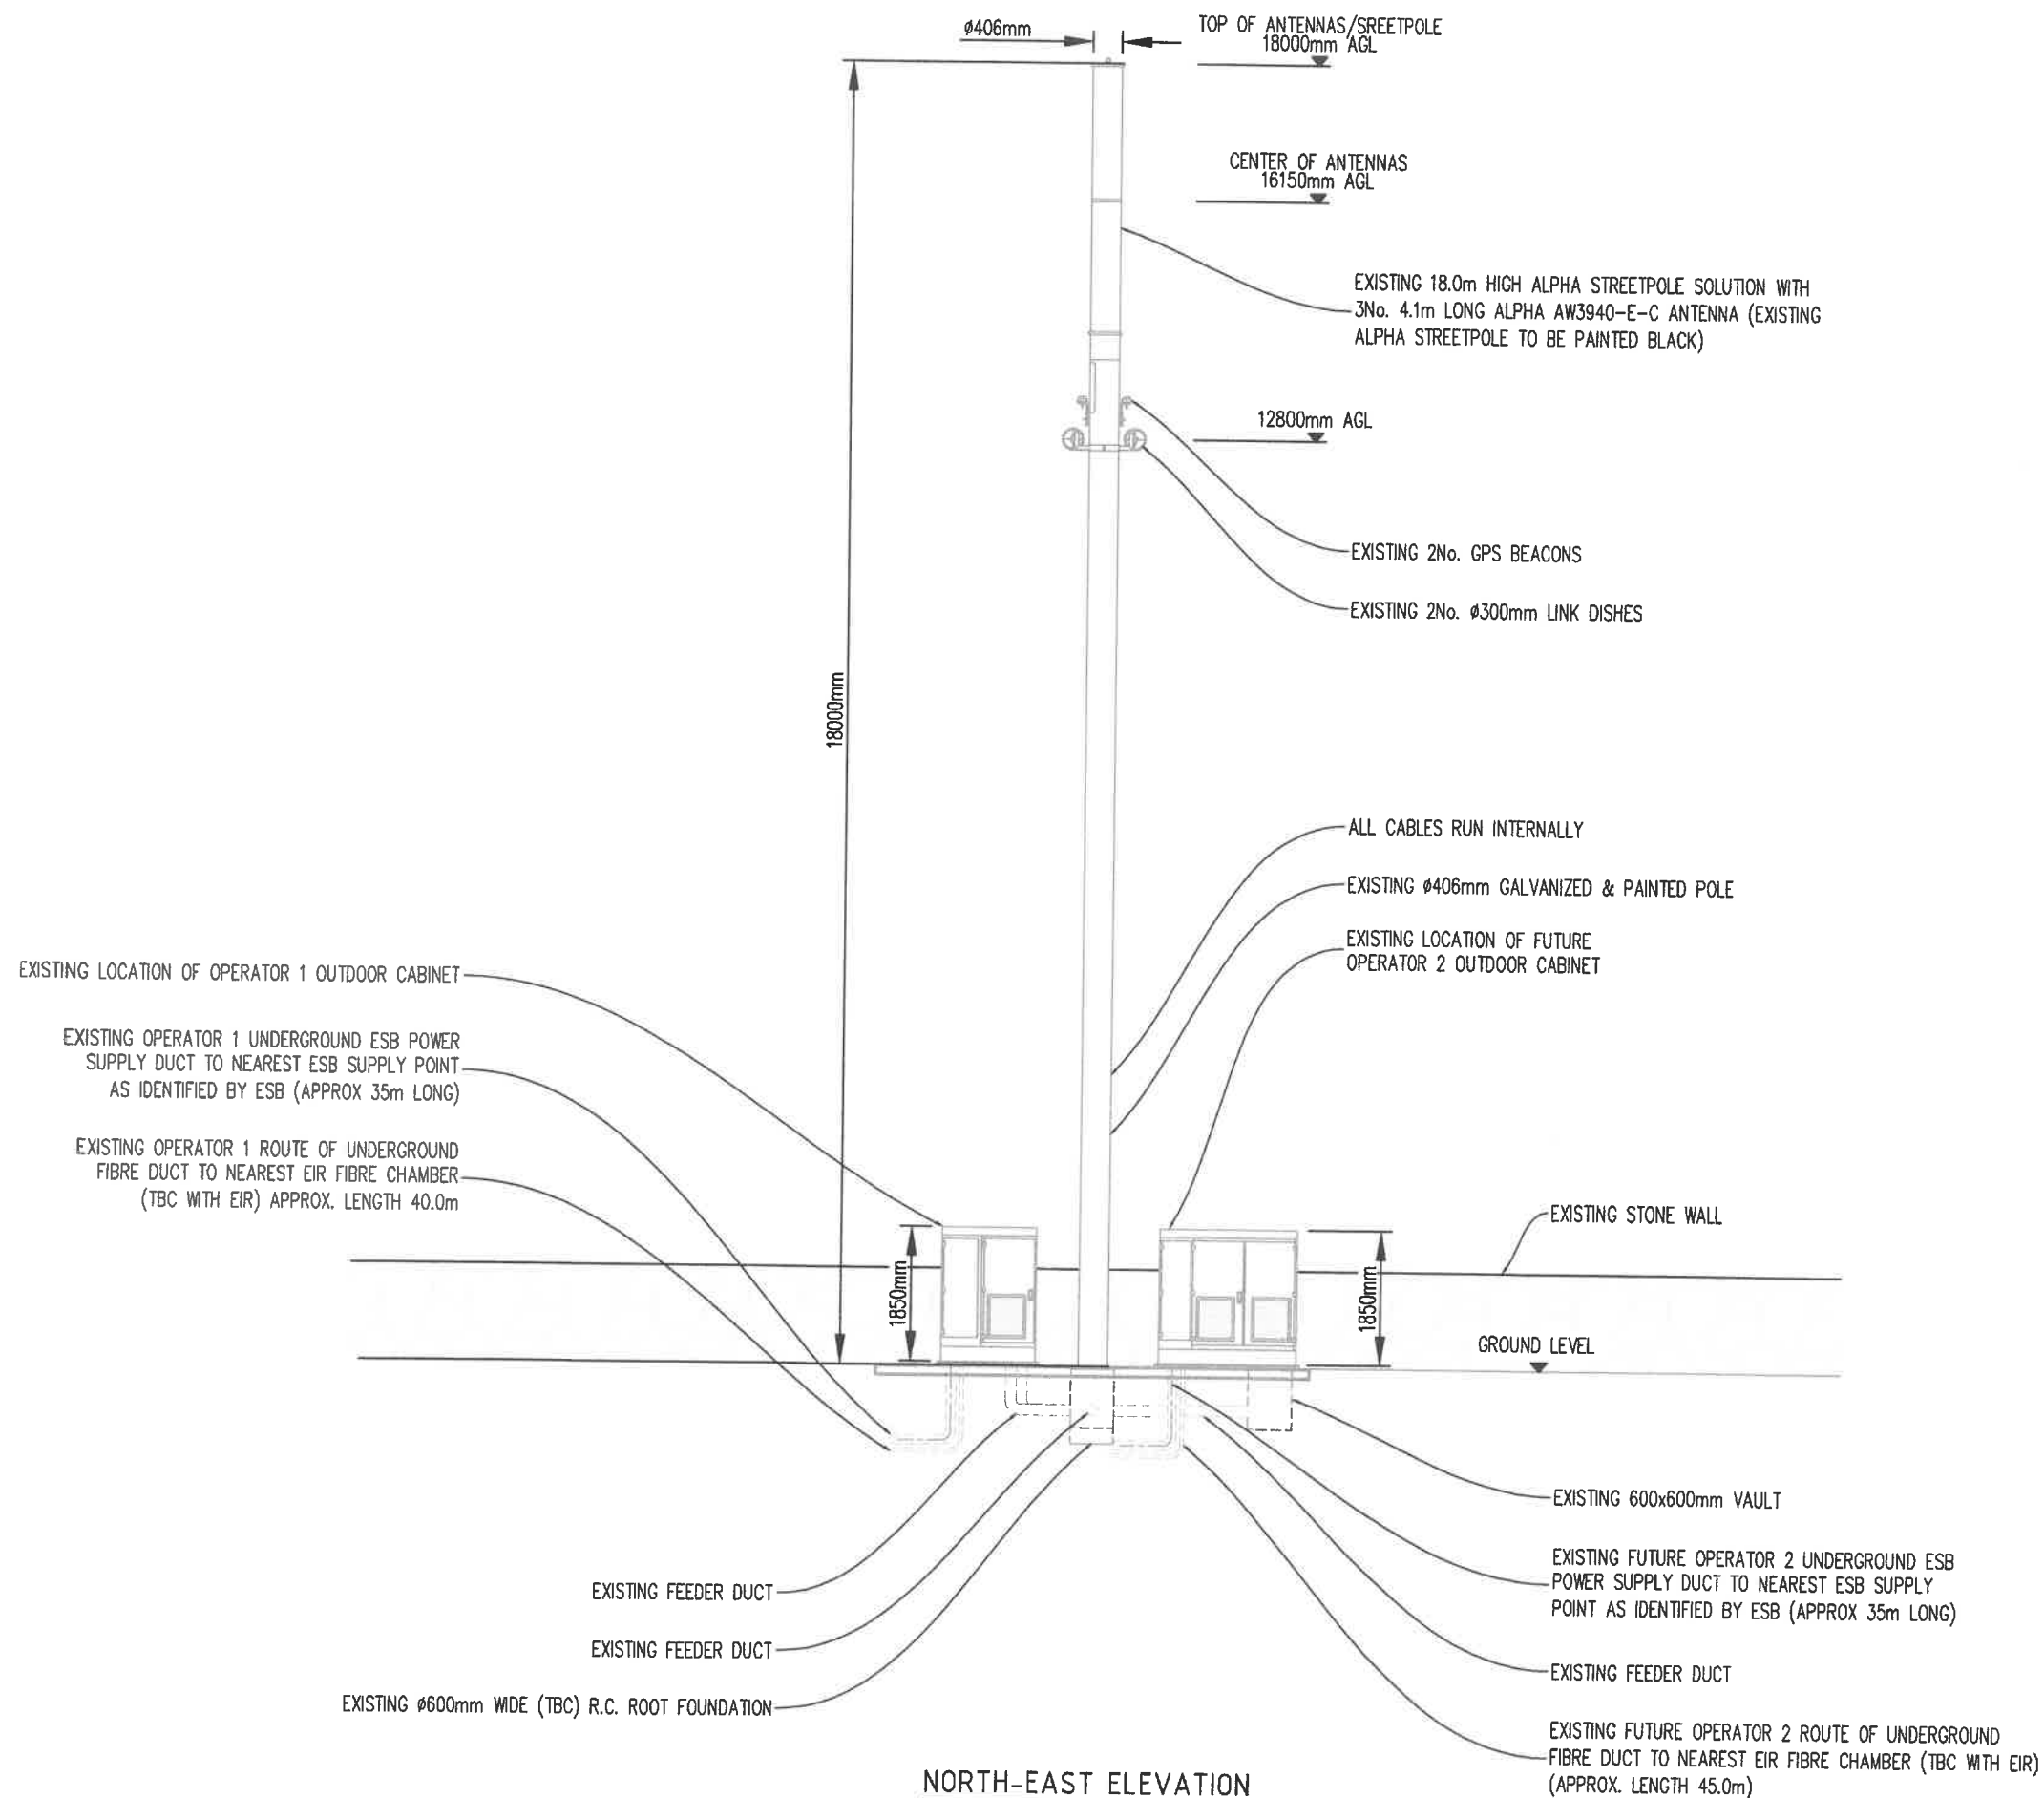

SITE COORDINATES

LATITUDE:	53° 17' 27.4956" N	IG EASTING:	128013	ITM EASTING:	527870
LONGITUDE:	09° 04' 49.3176" W	IG NORTHING:	227260	ITM NORTHING:	727285

A	UPDATE: S254 LICENCE RENEWAL	03.03.26	SS	GT
-	LICENCE DRAWINGS	27.02.23	VM	YM
No.	Revision	Date	By	Ckd

entrust
planning environmental technical.

Drawings prepared by Yogi Murthi
ENTRUST LTD, Unit 1, First Floor, Oranmore Business Park, Oranmore,
County Galway, H91 P7X8,
TEL: +353 (0) 81 342 510
contact@entrust-services.com

Disclaimer: Information on this map is reproduced from digital material from OSI and land direct portfolio. This plan should be used for identification purpose only, unless specifically stated above or in accompanying document. Entrust takes on responsibility for the accuracy of the data provided by third parties. Site development boundary is highlighted in red.

PHOENIX TOWER
INTERNATIONAL

GLENLINE
telecoms

SECTION 254

Site Code: GY-1653-01

S.P. Ref: N/A

Site Address
N59 ROAD,
DANGAN,
Co. GALWAY

Title
PTI SMART STREETPOLE
NORTH-EAST ELEVATION

Designed YM Date 27.02.2023

Drawn W Scale AS SHOWN Rev. A

Dwg No. GY-1653-01-PD-03