



528118m E, 727392m N



527825m E, 727175m N

OVERVIEW MAP
SCALE 1:1000

Reproduced from OS Maps, 1:1000, 1:2500 with the permission
of Ordnance Survey of Ireland. License No. C/AL50474723
OS MAP No. 3345-18 (1:1000), 3344-D, 3345-C (1:2500)

SITE COORDINATES					
LATITUDE:	53° 17' 27.4956" N	IG EASTING:	128013	ITM EASTING:	527970
LONGITUDE:	09° 04' 49.3176" W	IG NORTHING:	227280	ITM NORTHING:	727285

A	UPDATE: S254 LICENCE RENEWAL	03.03.26	SS	GT
-	LICENCE DRAWINGS	27.02.23	WM	YM
No.	Revision	Date	By	Ckd

entrust
planning. environmental. technical.

Drawings prepared by Yogi Murthi
ENTRUST LTD. Unit 1, First Floor, Oranmore Business Park, Oranmore,
County Galway, H91 P7X8,
TEL: +353 (0) 91 342 510
contact@entrust-services.com


Disclaimer: Information on this map is reproduced from
digital material from OSI and land direct portfolio. This
plan should be used for identification purposes only, unless
specifically stated above or in accompanying document.
Entrust takes on responsibility for the accuracy of the
data provided by third parties. Site development boundary
is highlighted in red.

PHOENIX TOWER
INTERNATIONAL

GLENLINE
telecoms

SECTION 254

Site Code:	GY-1653-01
S.P. Ref:	N/A
Site Address	N59 ROAD, DANGAN, Co. GALWAY
Title	SITE LOCATION MAP 1:1000 MAP
Designed YM	Date 27.02.2023
Drawn W	Scale AS SHOWN Rev. A
Dwg No.	GY-1653-01-PD-01

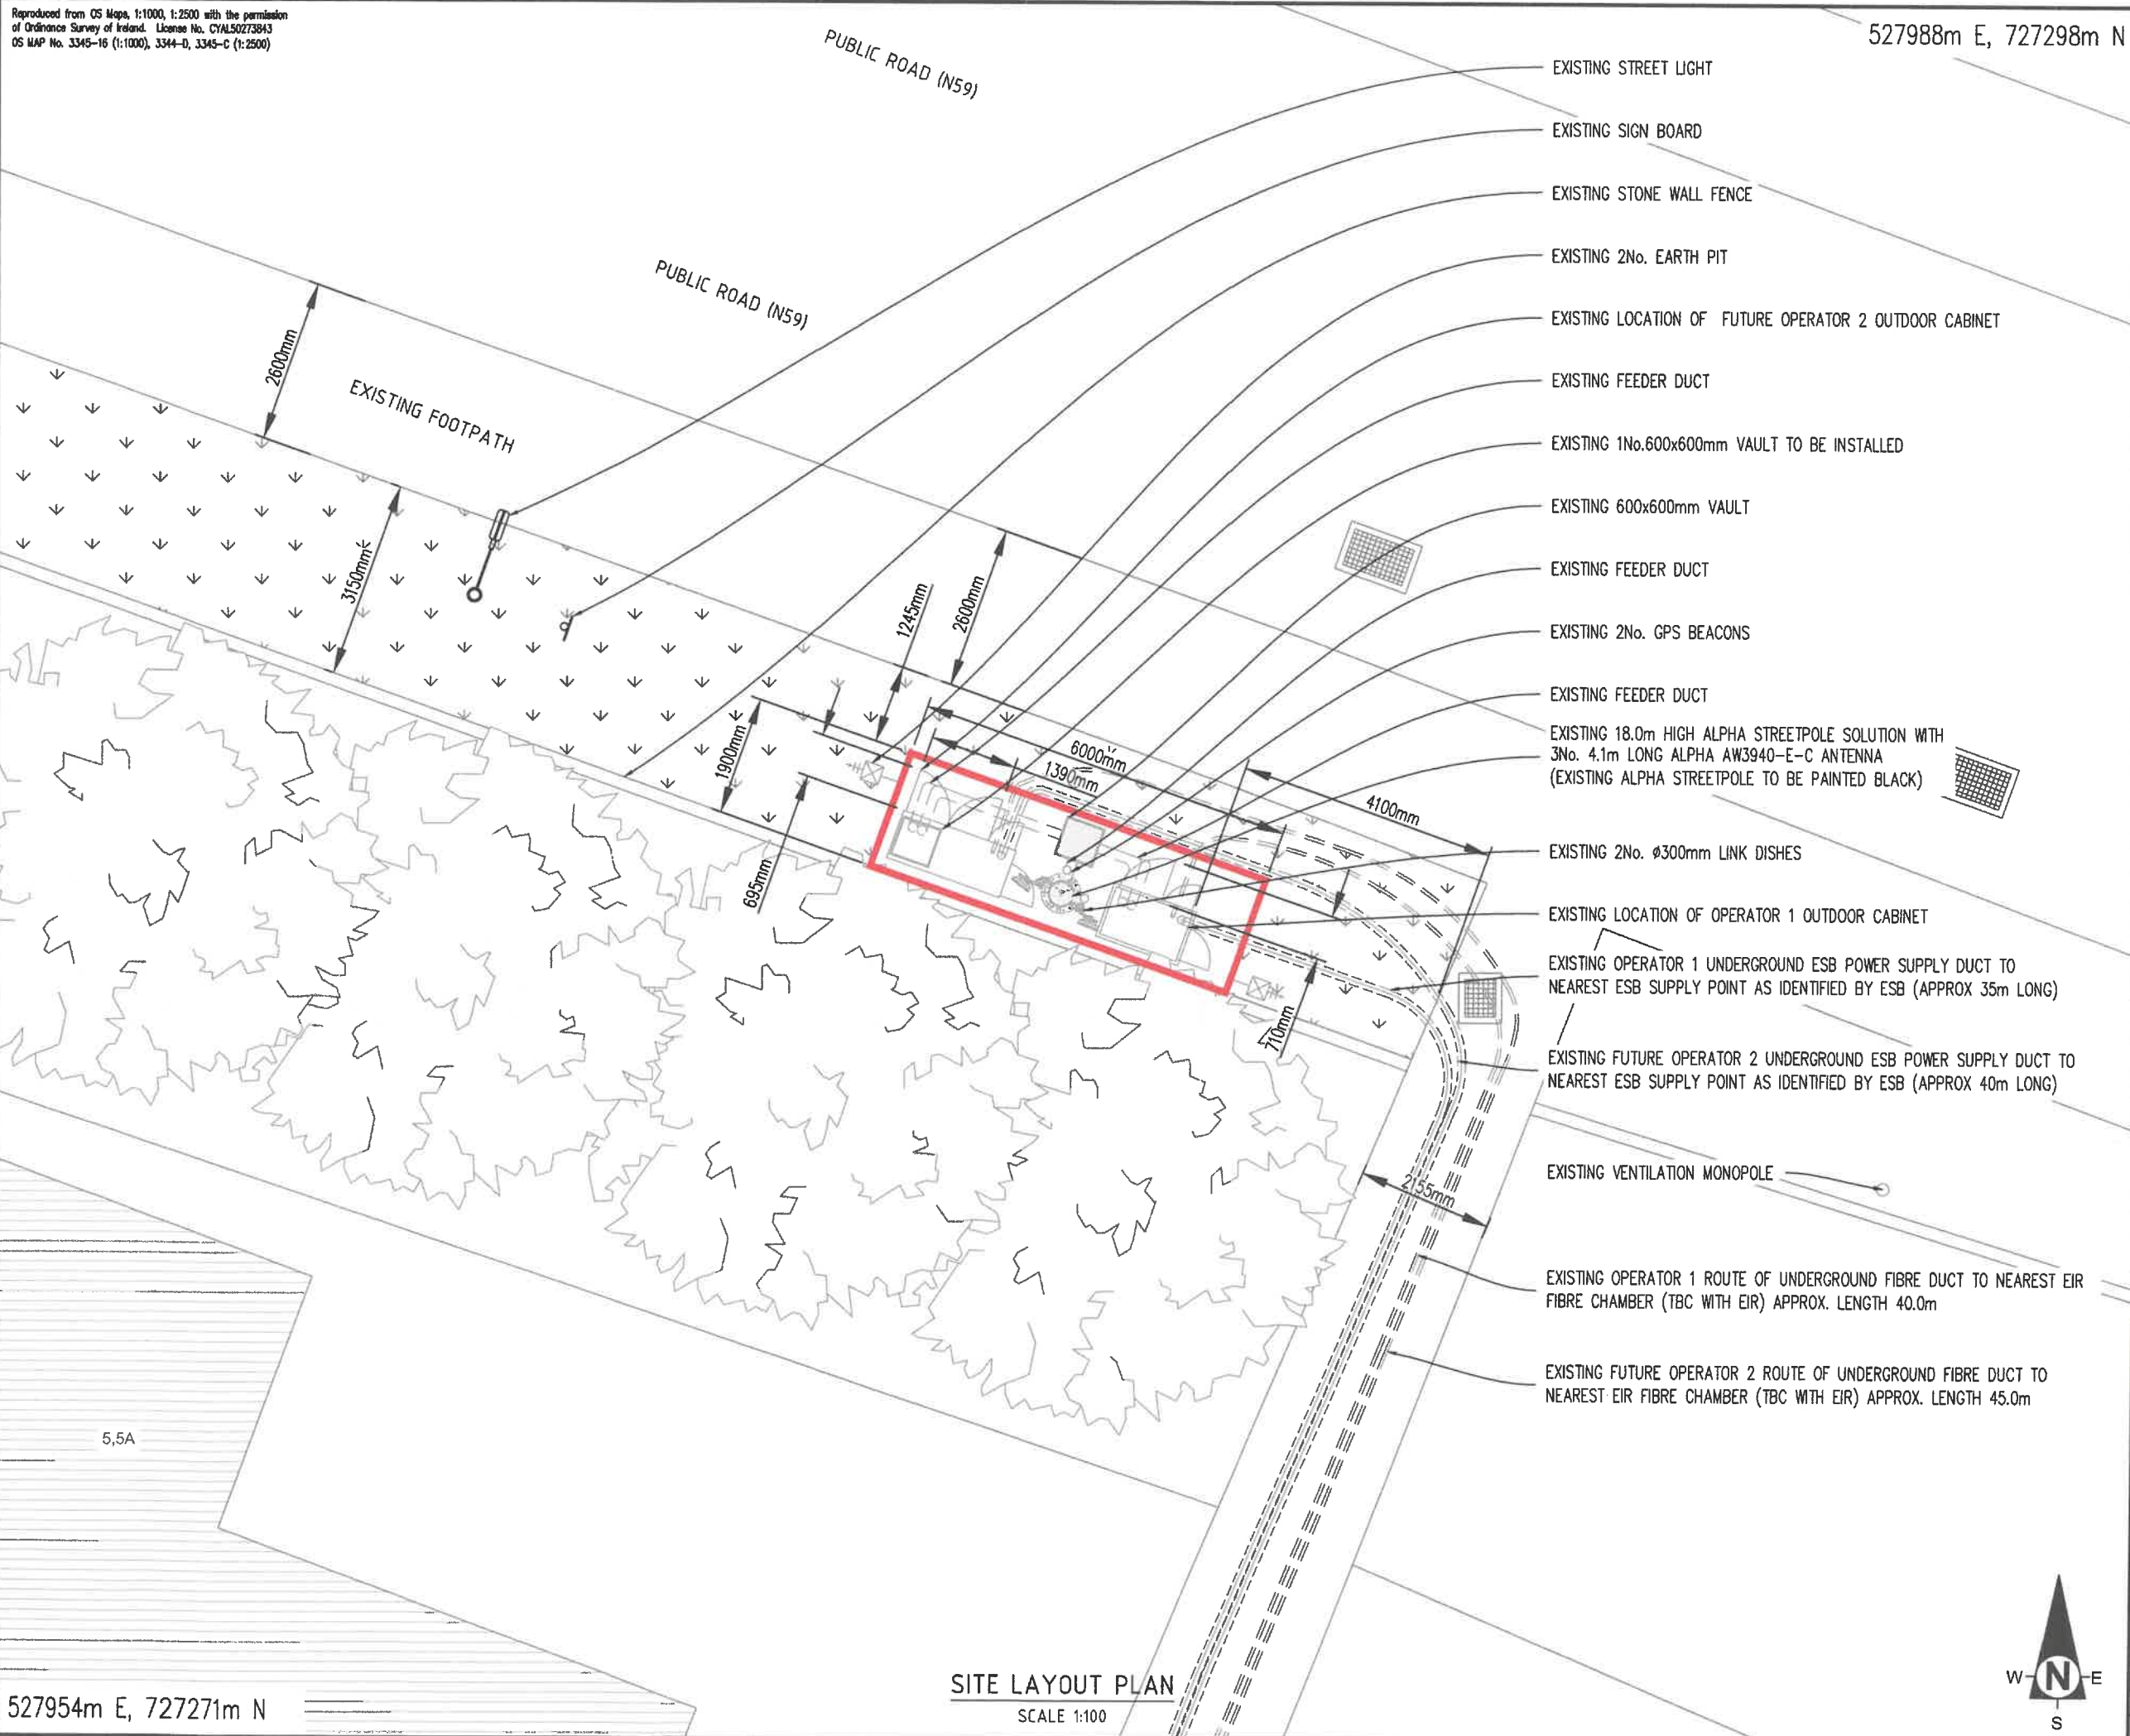

527988m E, 727298m N

SITE COORDINATES

LATITUDE:	53° 17' 27.4956" N	IG EASTING:	128013	ITM EASTING:	527970
LONGITUDE:	09° 04' 49.3176" W	IG NORTHING:	227260	ITM NORTHING:	727285

LEGEND

A	UPDATE: S254 LICENCE RENEWAL	03.03.26	SS	GT
-	LICENCE DRAWINGS	27.02.23	WM	YM
No.	Revision	Date	By	Ckd

entrust
planning environmental technical.

Drawings prepared by Yogi Murthi
ENTRUST LTD. Unit 1, First Floor, Oranmore Business Park, Oranmore,
County Galway, H91 P7X8,
TEL: +353 (0) 91 342 510
contact@entrust-services.com


Disclaimer: Information this map is reproduced from
digital material from OSI and land drict portfoli. This
plan should be used for identification purpose onlt, unless
specifically stated above or in accompanying document.
Entrust takes on responsibility for the accuracy of the
data provided by third parties. Site development boundary
is highlighted in red.

PHOENIX TOWER
INTERNATIONAL

GLENLINE
telecoms

SECTION 254

Site Code.	GY-1653-01
S.P. Ref:	N/A
Site Address	N59 ROAD, DANGAN, Co. GALWAY
Title	PTI SMART STREETPOLE SITE LAYOUT PLAN
Designed YM	Date 27.02.2023
Drawn W	Scale AS SHOWN Rev. A
Dwg No. GY-1653-01-PD-02	

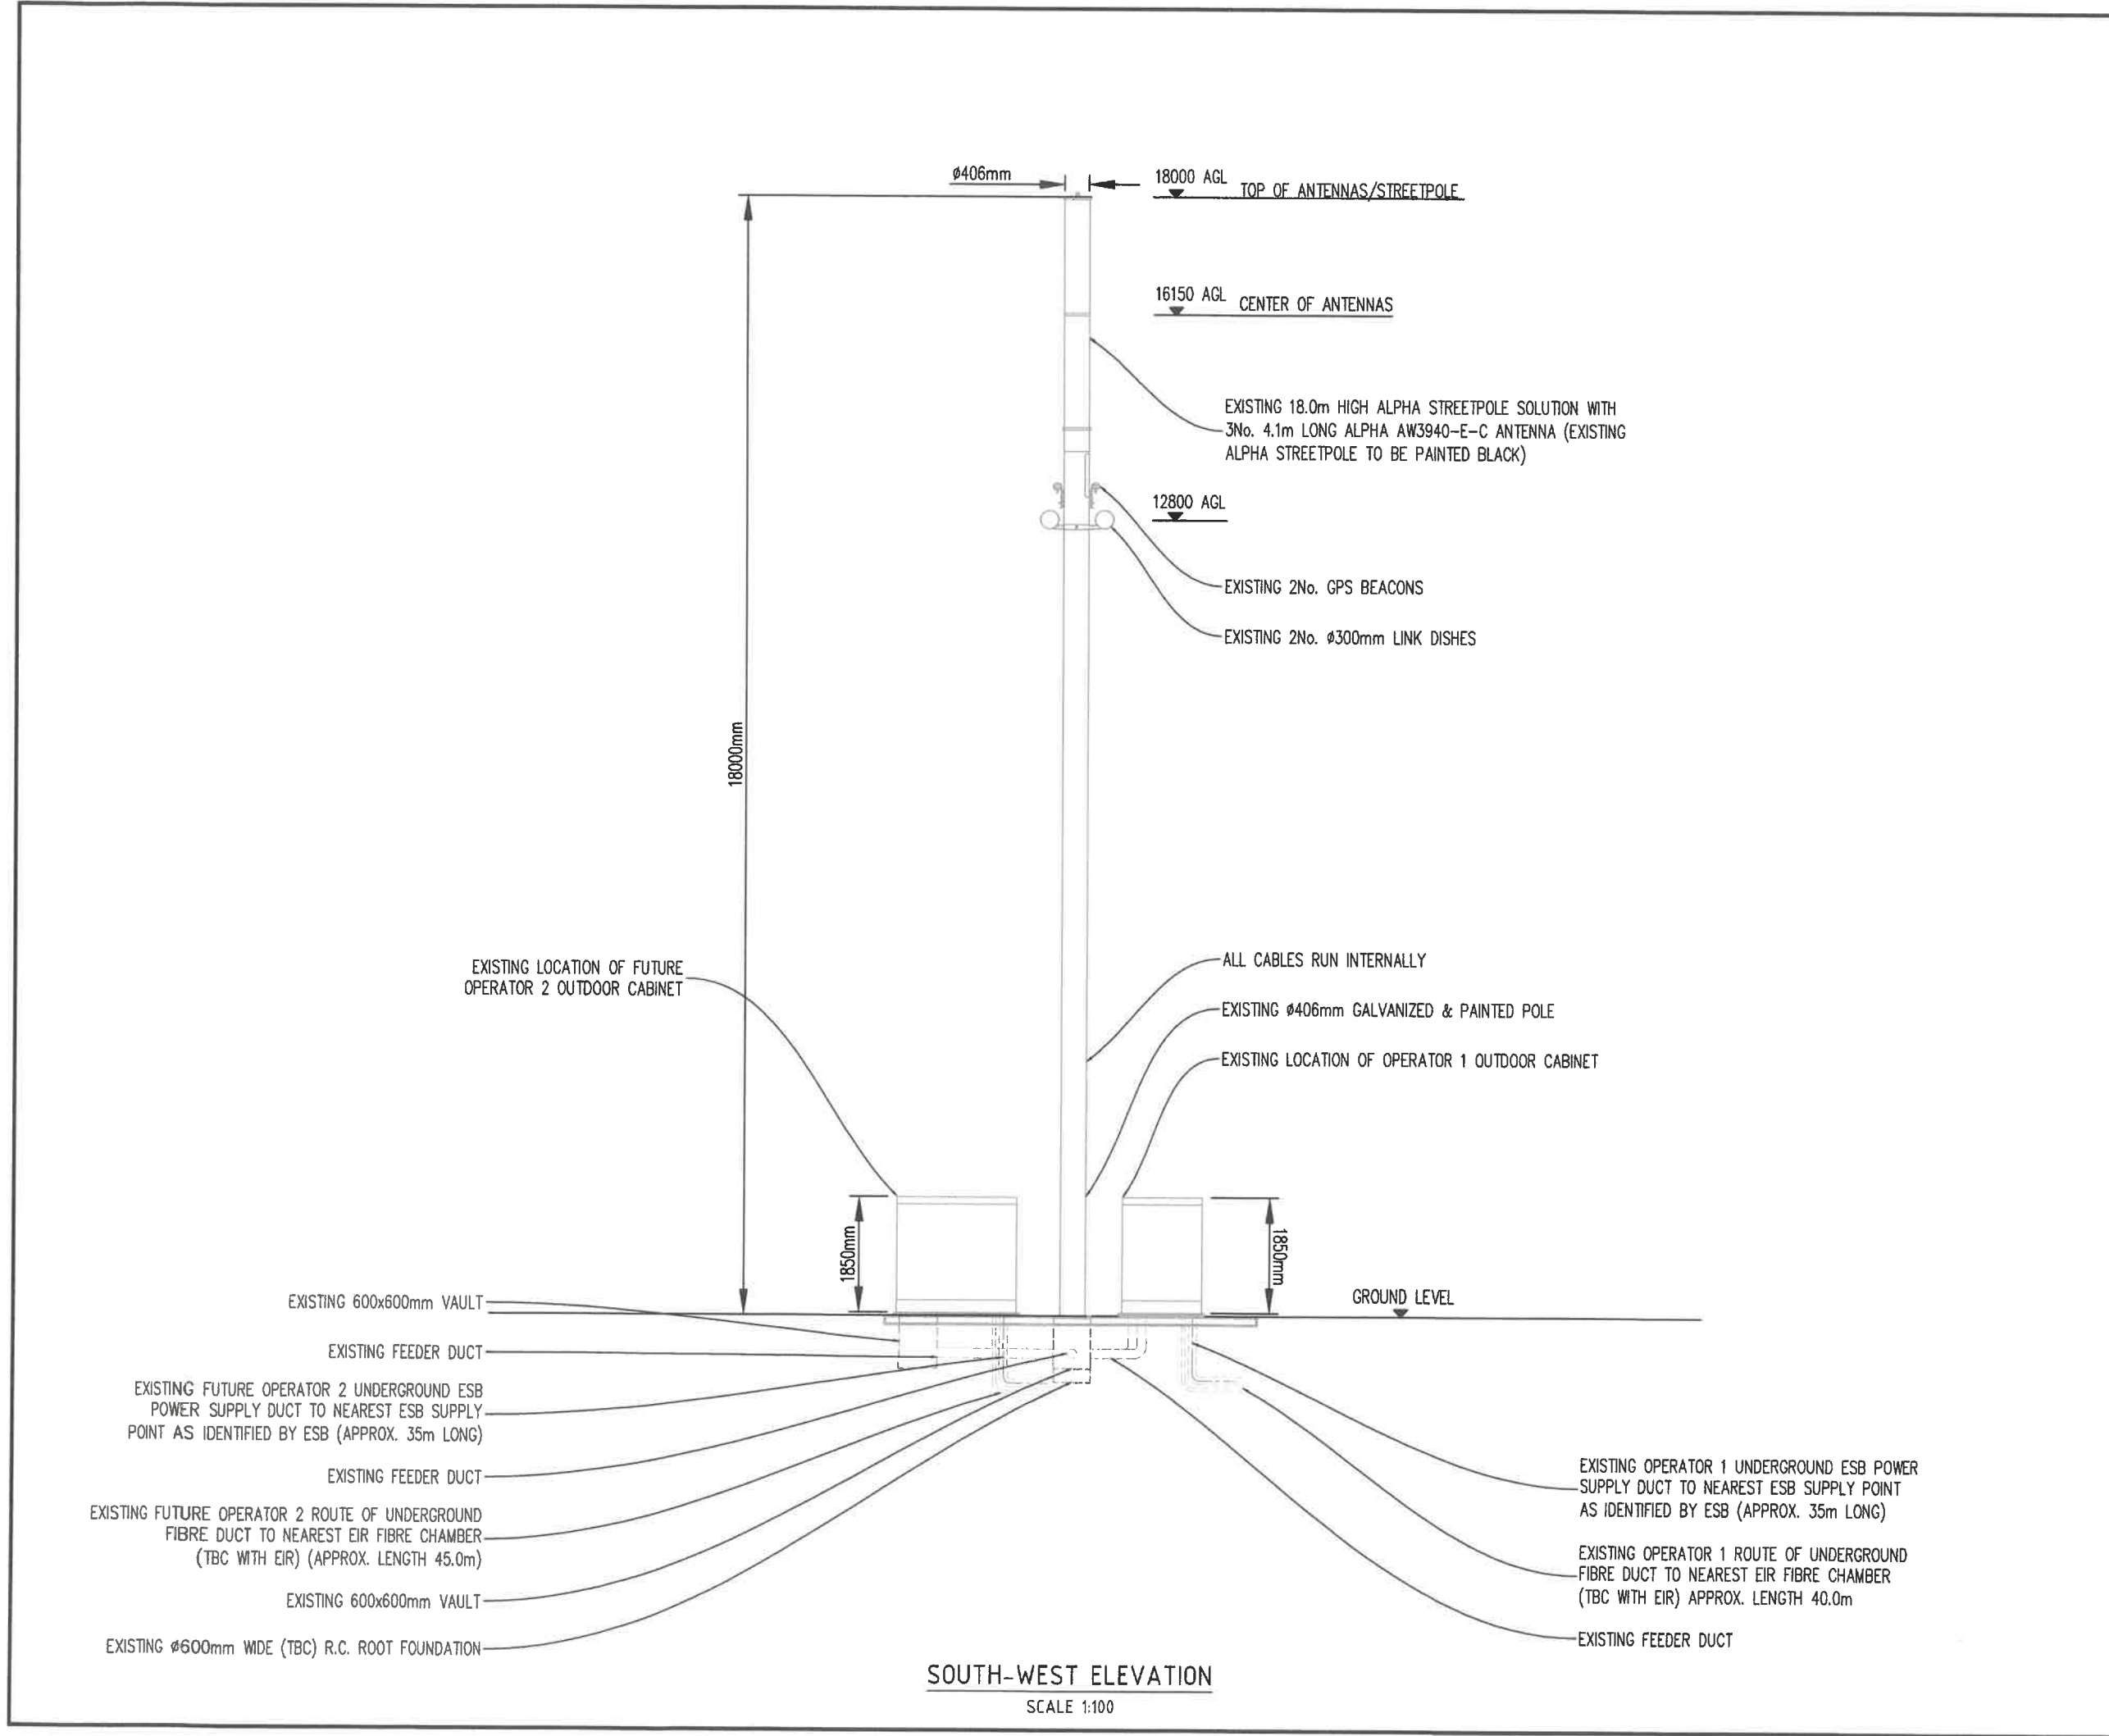

SITE COORDINATES

LATITUDE: 53° 17' 27.4956" N

IG EASTING: 128013

ITM EASTING: 527970

LONGITUDE: 09° 04' 49.3176" W

IG NORTHING: 227260

ITM NORTHING: 727285

A	UPDATE: S254 LICENCE RENEWAL	03.03.26	SS	GT
-	LICENSE DRAWINGS	27.02.23	YM	YM
No.	Revision	Date	By	Ckd

entrust

planning environmental. technical.

Drawings prepared by Yogi Murthi

ENTRUST LTD. Unit 1, First Floor, Oranmore Business Park, Oranmore,
County Galway, H91 P7X8,
TEL: +353 (0) 91 342 510
contact@entrust-services.com

Disclaimer: Information on this map is reproduced from digital material from OSI and land direct portfolio. This plan should be used for identification purpose only, unless specifically stated above or in accompanying document. Entrust takes on responsibility for the accuracy of the data provided by third parties. Site development boundary is highlighted in red.

PHOENIX TOWER
INTERNATIONAL

GLENLINE
telecoms

SECTION 254

Site Code.

GY-1653-01

S.P. Ref:

N/A


Site Address

N59 ROAD,
DANGAN,
Co. GALWAY


Title

PTI SMART STREETPOLE
SOUTH-WEST ELEVATION


Designed YM	Date 27.02.2023
Drawn W	Scale AS SHOWN Rev. A
Dwg No. GY-1653-01-PD-04	

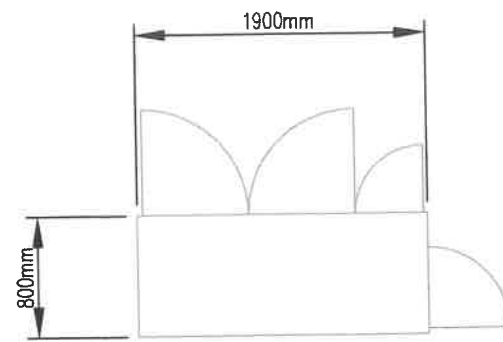


Top View

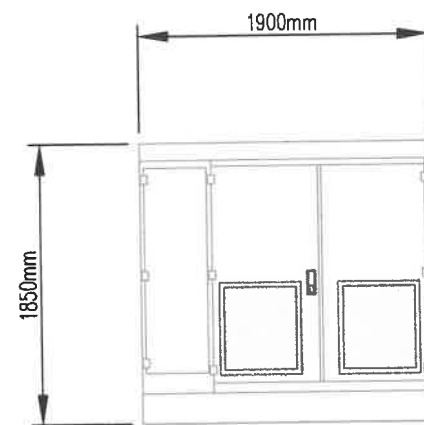


Front View

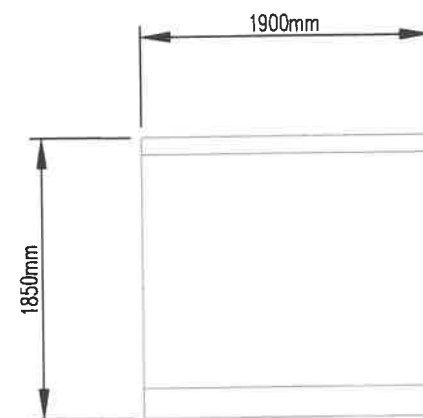


Back View

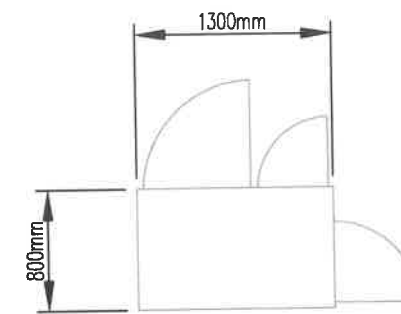

Top View

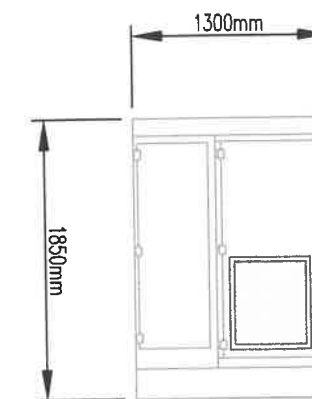

Front View

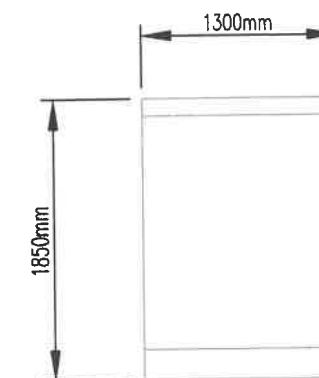

Back View

EQUIPMENT DETAILS

SCALE 1:50

SITE COORDINATES

LATITUDE:	53° 17' 27.4956" N	IG EASTING:	128013	ITM EASTING:	527970
LONGITUDE:	09° 04' 49.3176" W	IG NORTHING:	227280	ITM NORTHING:	727285

A	UPDATE: S254 LICENCE RENEWAL	03.03.26	SS	GT
-	LICENCE DRAWINGS	27.02.23	VM	YM
No.	Revision	Date	By	Ckd

entrust
planning environmental technical.

Drawings prepared by Yogi Murti
ENTRUST LTD. Unit 1, First Floor, Orlanmore Business Park, Orlanmore,
County Galway, H91 P7X8,
TEL: +353 (0) 91 342 510
contact@entrust-services.com

Disclaimer: Information on this map is reproduced from digital material from OSI and land direct portfolio. This plan should be used for identification purpose only, unless specifically stated above or in accompanying document. Entrust takes on responsibility for the accuracy of the data provided by third parties. Site development boundary is highlighted in red.

PHOENIX TOWER
INTERNATIONAL

GLENLINE
telecoms

SECTION 254

Site Code: GY-1653-01

S.P. Ref: N/A

Site Address
N59 ROAD,
DANGAN,
Co. GALWAY

Title
PTI SMART STREETPOLE
EQUIPMENT DETAILS

Designed VM	Date 27.02.2023
Drawn W	Scale AS SHOWN Rev. A
Dwg No. GY-1653-01-PD-05	