

Elm Park Renmore Galway County Galway Ireland



APPENDIX.

	Viewpoint 1 (Fig .1-)	Viewpoint 2 (Fig .2-)	Viewpoint 3 (Fig .3-)
Camera Type	Nikon D90	Nikon D90	Nikon D90
Lens	50mm	50mm	50mm
Camera Height	1.6m	1.6m	1.6m
NRG	X: 132167 Y: 225261	X: 132169 Y: 225199	X: 132098 Y: 225188
View Direction	N, 350	S, 190	SW, 250
AOV	0°	0°	0°



Fig.1



Fig .3



Fig.2



SITE LOCATION
(Scale 1:2500)
Reproduced from the OS Discovery
Maps with permission of © Ordnance
Survey Ireland Government of Ireland
License Number: CYAL50500501

SITE LOCATION



EXISTING SITE PHOTOGRAPH



PROPOSED SITE PHOTOGRAPH

ALL DIMENSIONS ARE IN mm UNLESS NOTED OTHERWISE

NGR X: 132173 Y: 225215



QR CODE

B	ANTENNA ZIMUTHS CHANGED	ECD	PH	PH	18/09/2026
A	CLIENT COMMENTS	ECD	PH	PH	18/08/2026
-	FIRST ISSUE	ECD	PH	PH	04/08/2026
Rev	Modification	By	Ch	Ap	Date

sharedaccess



Cell Name

Elm Park, Renmore SW

Site Address / Contact Details

Elm Park
Renmore
Galway
County Galway
Ireland

Drawing Title:	SITE LOCATION MAP & PHOTOGRAPHS				
Purpose of Issue:	PLANNING				
Drawing Number:	01	Operator Cell Ref:		GA0443	
Surveyed By:	PH	Scale:	AS SHOWN	Issue:	B
Drawn:	ECD	Date:	04/08/2026	Checked:	PH
		Date:	04/08/2026		



EXISTING ESB
SUB-STATION LOCATION


EXISTING ACCESS ROUTE

PROPOSED LOCATION OF
EQUIPMENT

PROPOSED POWER
ROUTE (APPROX. 40m)

Reproduced from Record Place Map 1:2500 with
permission of © Ordnance Survey of Ireland
License Number: CYAL50500501
OS Sheet Number: GY082 & GY094

SITE LOCATION MAP (SCALE 1:2500)

 

ALL DIMENSIONS ARE IN mm UNLESS NOTED OTHERWISE

NGR X: 132173 Y: 225215

	= Site Location
	= Site Access
	= Public Road
	= Power Route

B	ANTENNA ZIMUTHS CHANGED	ECD	PH	PH	18/09/2026
A	CLIENT COMMENTS	ECD	PH	PH	18/08/2026
-	FIRST ISSUE	ECD	PH	PH	04/08/2026
Rev	Modification	By	Ch	Ap	Date

sharedaccess



Cell Name

Elm Park, Renmore SW

Site Address / Contact Details

Elm Park
Renmore
Galway
County Galway
Ireland

Drawing Title: SITE LOCATION MAP 1:2500


Purpose of Issue: PLANNING

Drawing Number: 02 Operator Cell Ref: GA0443

Surveyed By: PH Scale: 1:2500 Issue: B


Drawn: ECD Date: 04/08/2026 Checked: PH Date: 04/08/2026

100mm
75mm
50mm
25mm
0mm
A3

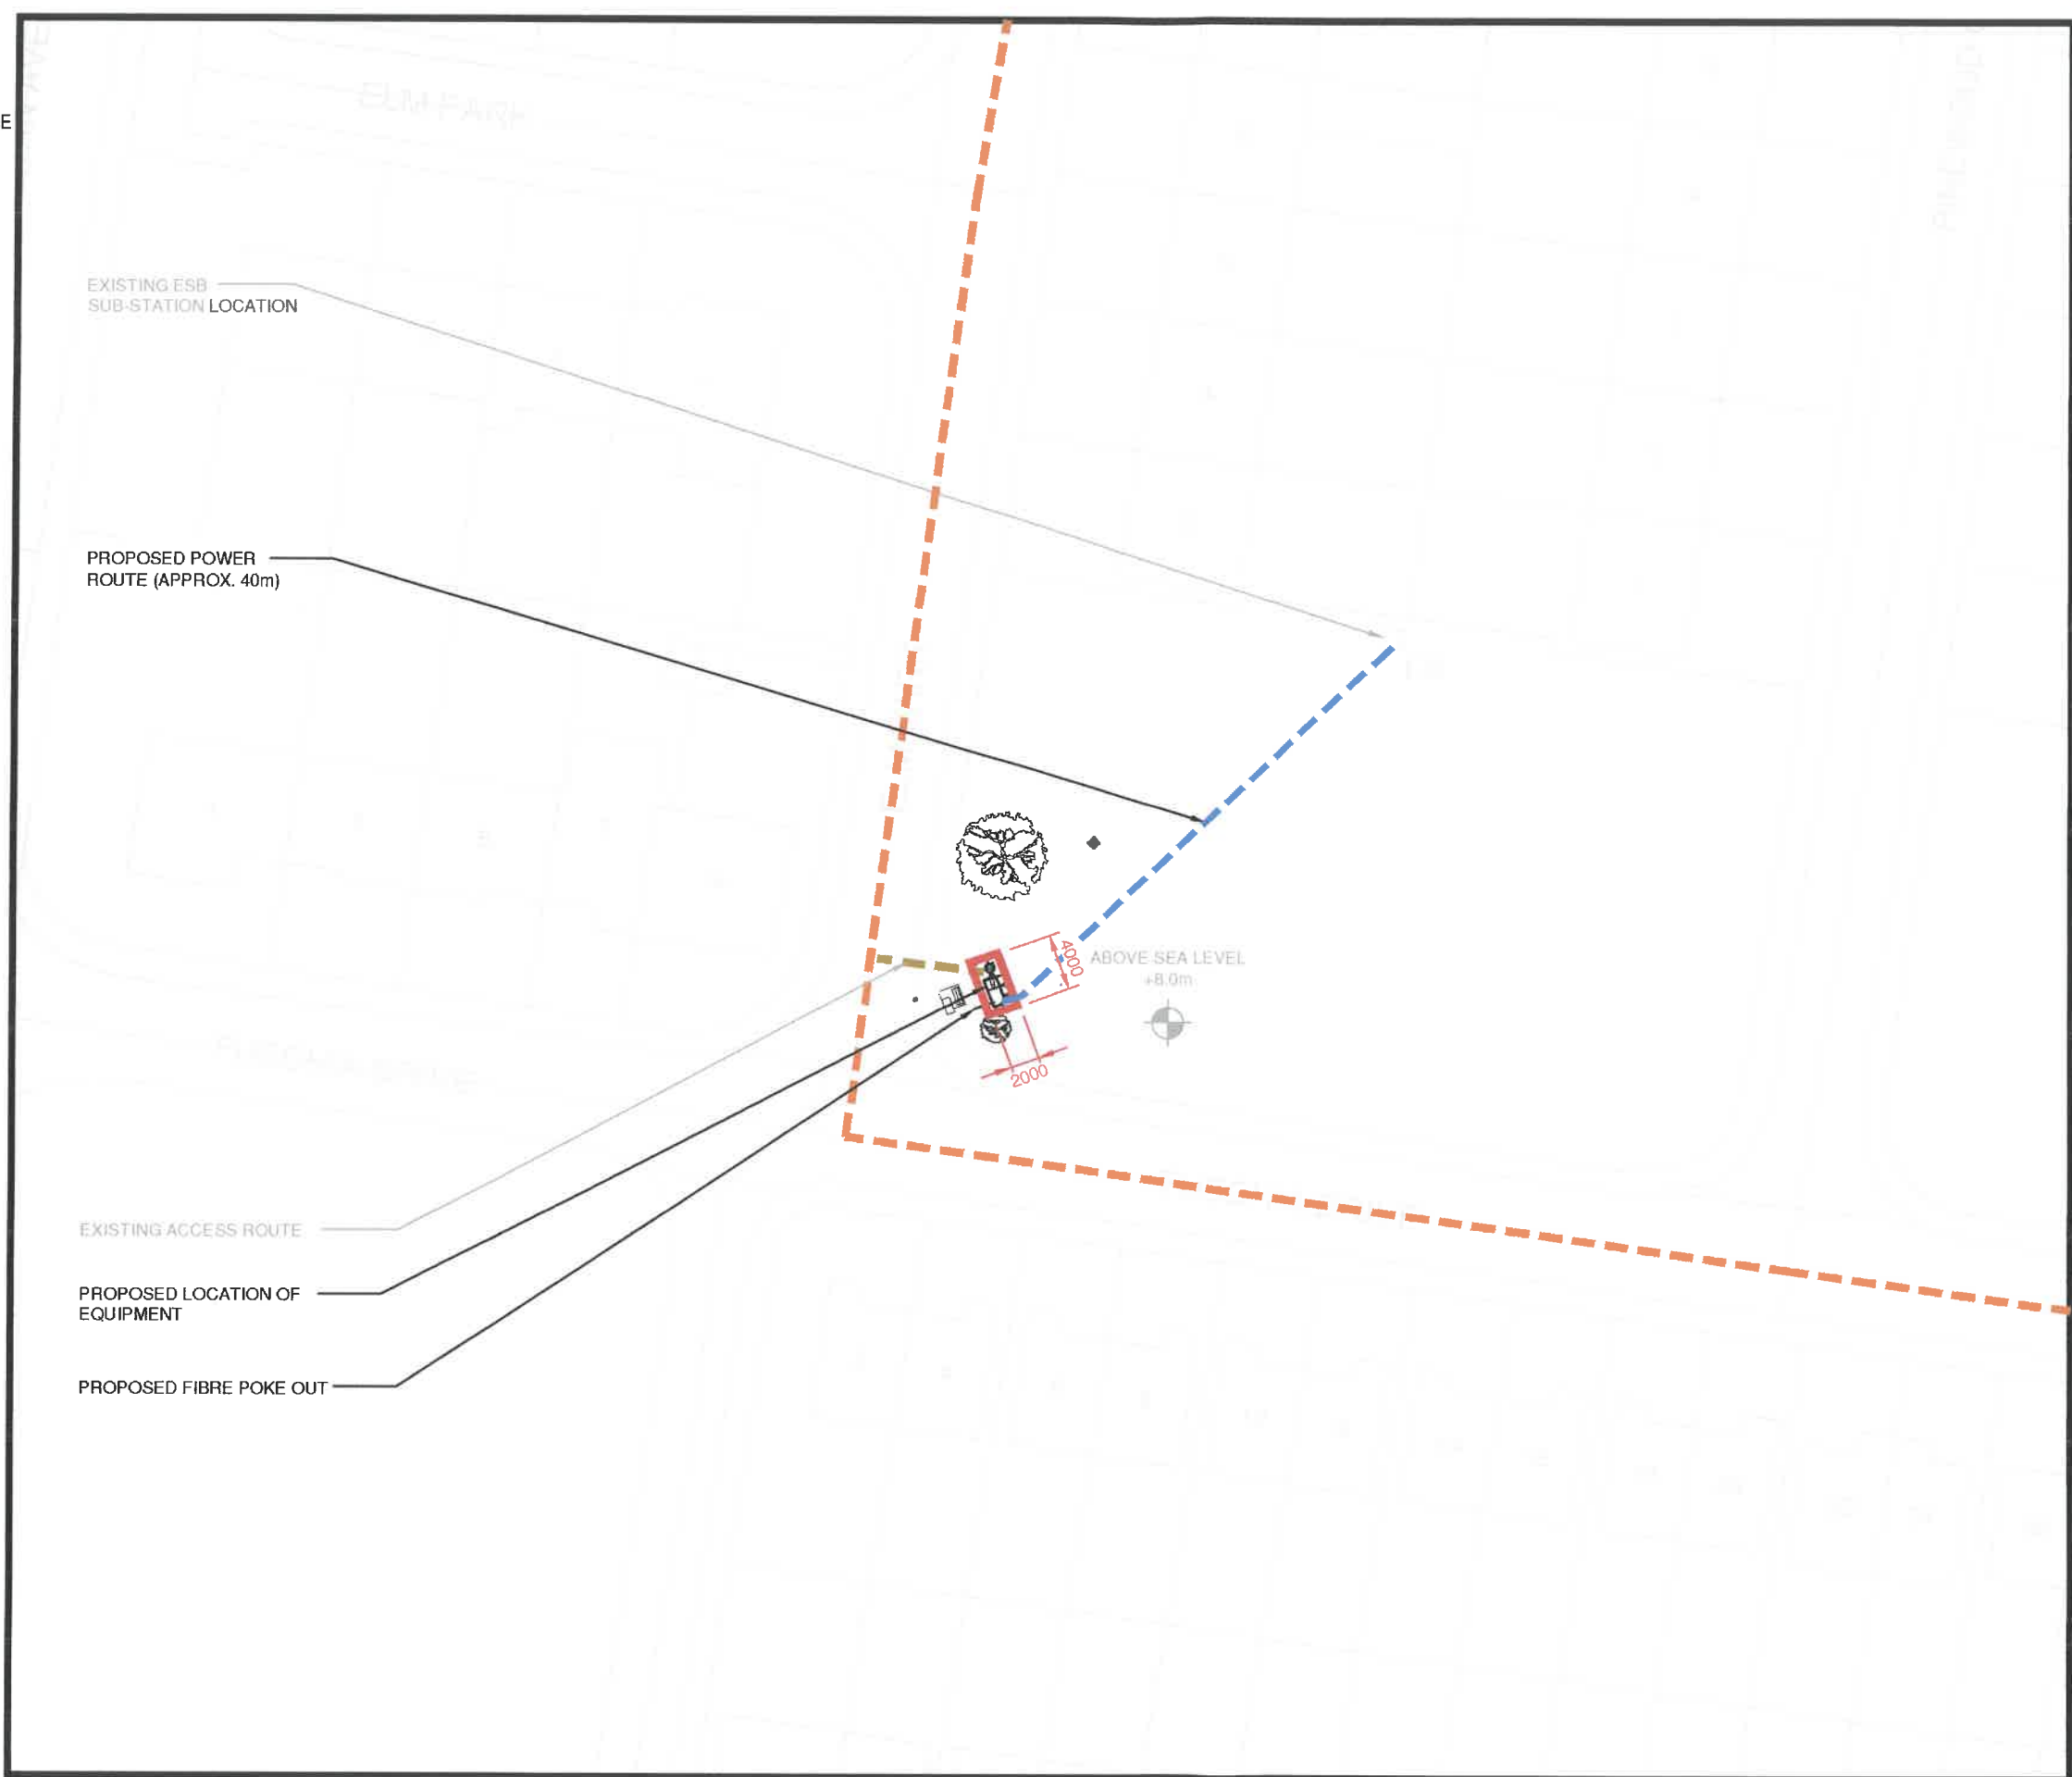

Reproduced from Record Place Map 1:500 with permission of © Ordnance Survey of Ireland
License Number: CYAL50500501
OS Sheet Number: GY082 & GY094

SITE LOCATION MAP
(SCALE 1:500)

 

ALL DIMENSIONS ARE IN mm UNLESS NOTED OTHERWISE

NGR X: 132173 Y: 225215


	= Site Location
	= Site Access
	= Public Road
	= Power Route

B	ANTENNA ZIMUTHS CHANGED	ECD	PH	PH	18/09/2026
A	CLIENT COMMENTS	ECD	PH	PH	18/08/2026
-	FIRST ISSUE	ECD	PH	PH	04/08/2026
Rev	Modification	By	Ch	Ap	Date

sharedaccess



Cell Name					
Elm Park, Renmore SW					
Site Address / Contact Details					
Elm Park Renmore Galway County Galway Ireland					
Drawing Title:	SITE LOCATION MAP 1:500				
Purpose of Issue:	PLANNING				
Drawing Number:	03	Operator Cell Ref: GA0443			
Surveyed By:	PH	Scale: 1:500		Issue: B	
Drawn:	ECD	Date: 04/08/2026	Checked: PH	Date: 04/08/2026	

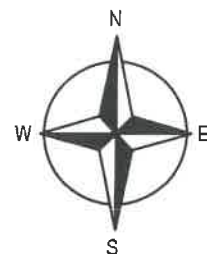

EXISTING TREE

EXISTING GRASS AREA

EXISTING ACCESS ROUTE

PROPOSED 3 IRELAND 1No. Ø300mm
LINK DISH TO BE INSTALLED ON
PROPOSED Ø77.5mm HEAD POLE
(D1)

PROPOSED 15.0m HIGH DELMEC ALPHA
STREETPOLE SOLUTION WITH 3.614m LONG ALPHA
AWT2-3836 ANTENNA (AZIMUTHS 20°, 140° & 260°)
RAL COLOUR: 7004

EXISTING OTHER OPERATOR
OUTDOOR CABINET

EXISTING ROAD
(ELM PARK)

FOOTPATH

ABOVE SEA LEVEL
8.0m

PROPOSED POWER
ROUTE (APPROX. 40m)

CONCRETE SURFACE FINISH ON
COMPLETION (4.0x2.0m)

PROPOSED 1No. MICROPOLE 4BAY
STREETWORKS OPERATOR CABINET
WITH UTILITY METER POINT ON
PROPOSED CONCRETE PLINT
RAL COLOUR: 7004

PROPOSED 2No. EARTH PITS

PROPOSED FIBRE POKE OUT

EXISTING SHRUB

PROPOSED SITE LAYOUT PLAN (SCALE 1:100)



ALL DIMENSIONS ARE IN mm UNLESS NOTED OTHERWISE

NGR X: 132173 Y: 225215

Site Location

Site Access

Public Road


Power Route

B	ANTENNA ZIMUTHS CHANGED	ECD	PH	PH	18/09/2026
A	CLIENT COMMENTS	ECD	PH	PH	18/09/2026
-	FIRST ISSUE	ECD	PH	PH	04/08/2026
Rev	Modification	By	Ch	Ap	Date


sharedaccess



Cell Name	
Elm Park, Renmore SW	
Site Address / Contact Details	
Elm Park Renmore Galway County Galway Ireland	
Drawing Title:	PROPOSED SITE LAYOUT PLAN
Purpose of Issue:	PLANNING
Drawing Number:	04
Operator Cell Ref:	GA0443
Surveyed By:	PH
Scale:	AS SHOWN
Issue:	B
Drawn:	ECD
Date:	04/08/2026
Checked:	PH
Date:	04/08/2026

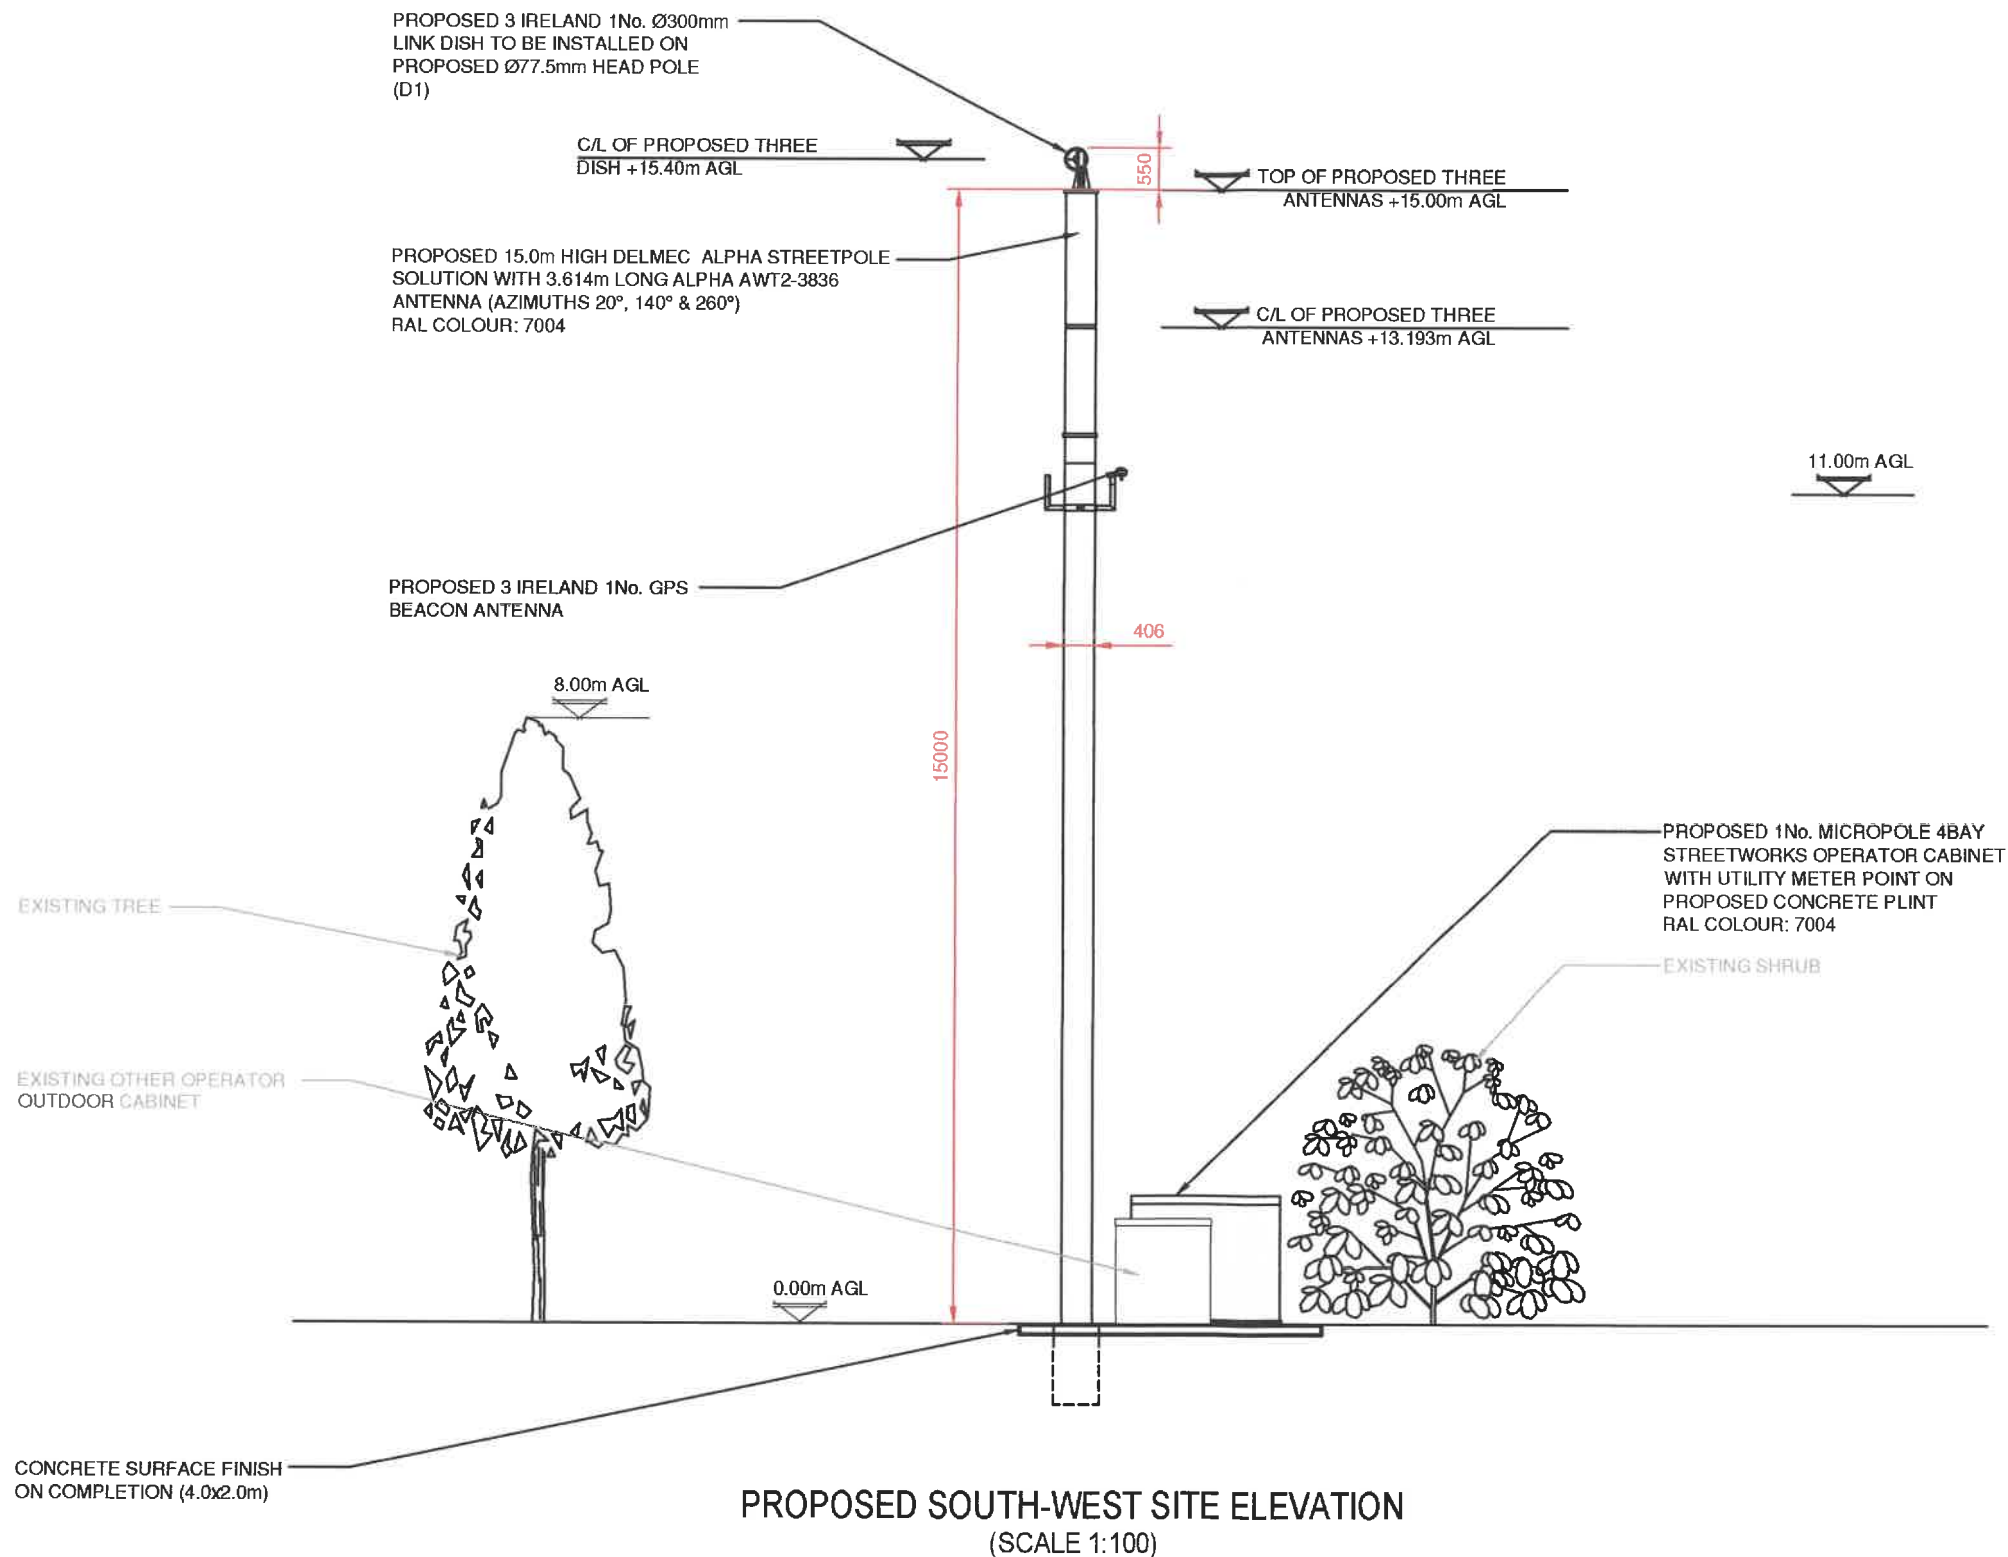


ALL DIMENSIONS ARE IN mm UNLESS NOTED OTHERWISE									
NGR		X: 132173 Y: 225215							
SCHEDULE OF RT DISHES									
DISH ID.	HEIGHT	BEARING	DISH DIA.	FAR END LINK				STATUS	
D1	15400	85°	300	GAD024 GALWAY CRYSTAL				PROPOSED	
D2	-	-	-	-				-	
D3	-	-	-	-				-	
SCHEDULE OF SECTOR ANTENNAS									
AERIAL ID.	HEIGHT	BEARING	ANTENNA TYPE				STATUS		
Ant1	13193	20°	ALPHA AWT2-3836				PROPOSED		
Ant2	13193	140°	ALPHA AWT2-3836				PROPOSED		
Ant3	13193	260°	ALPHA AWT2-3836				PROPOSED		
B	ANTENNA ZIMUTHS CHANGED				ECD	PH	PH	18/09/2026	
A	CLIENT COMMENTS				ECD	PH	PH	18/08/2026	
-	FIRST ISSUE				ECD	PH	PH	04/08/2026	
Rev	Modification				By	Ch	Ap	Date	
sharedaccess [®]									

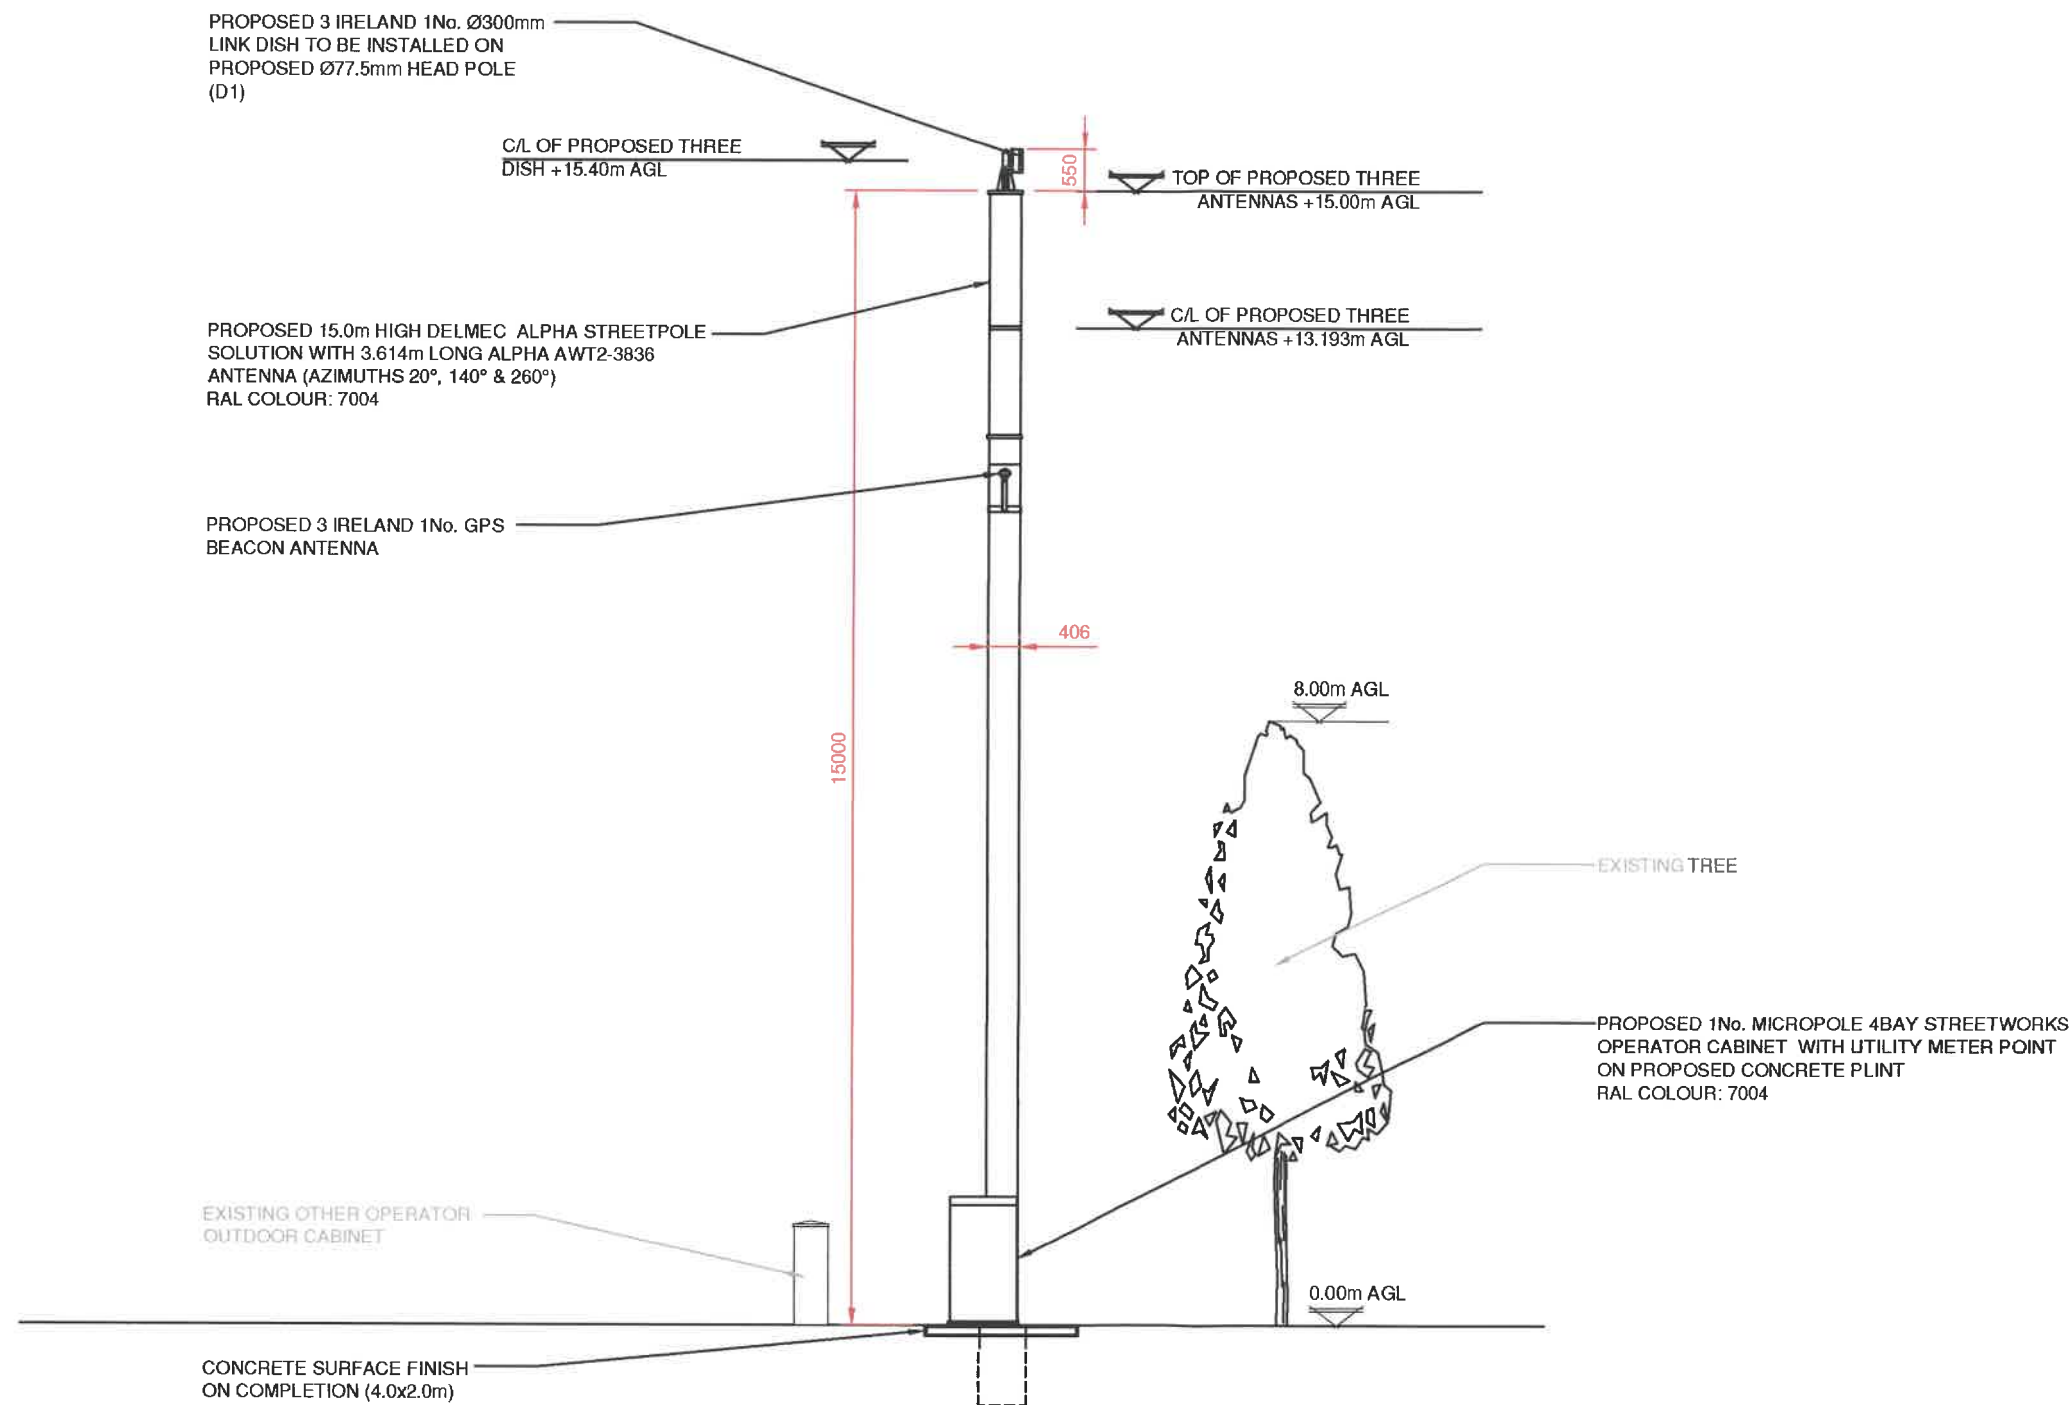

PROPOSED SOUTH-EAST SITE ELEVATION
(SCALE 1:100)



ALL DIMENSIONS ARE IN mm UNLESS NOTED OTHERWISE						
NGR		X: 132173 Y: 225215				
SCHEDULE OF RT DISHES						
DISH I.D.	HEIGHT	BEARING	DISH DIA.	FAR END LINK		STATUS
01	15400	85°	300	GA0024 GALWAY CRYSTAL		PROPOSED
02	-	-	-	-		-
03	-	-	-	-		-
SCHEDULE OF SECTOR ANTENNAS						
AERIAL I.D.	HEIGHT	BEARING	ANTENNA TYPE		STATUS	
Ant1	13193	20°	ALPHA ANT2-3836		PROPOSED	
Ant2	13193	140°	ALPHA ANT2-3836		PROPOSED	
Ant3	13193	260°	ALPHA ANT2-3836		PROPOSED	
B	ANTENNA ZIMUTHS CHANGED			ECD	PH	PH 18/09/2026
A	CLIENT COMMENTS			ECD	PH	PH 18/08/2026
-	FIRST ISSUE			ECD	PH	PH 04/08/2026
Rev	Modification			By	Ch	Ap Date
sharedaccess						
 Optimum UTILITIES AND CIVILS						
Cell Name						
Elm Park, Renmore SW						
Site Address / Contact Details						
Elm Park Renmore Galway County Galway Ireland						
Drawing Title:		PROPOSED SOUTH-EAST SITE ELEVATION				
Purpose of Issue:		PLANNING				
Drawing Number:		06	Operator Cell Ref. GA0443			
Surveyed By:		PH			Scale: AS SHOWN	Issue:
Drawn: ECD		Date: 04/08/2026	Checked: PH		Date: 04/08/2026	B

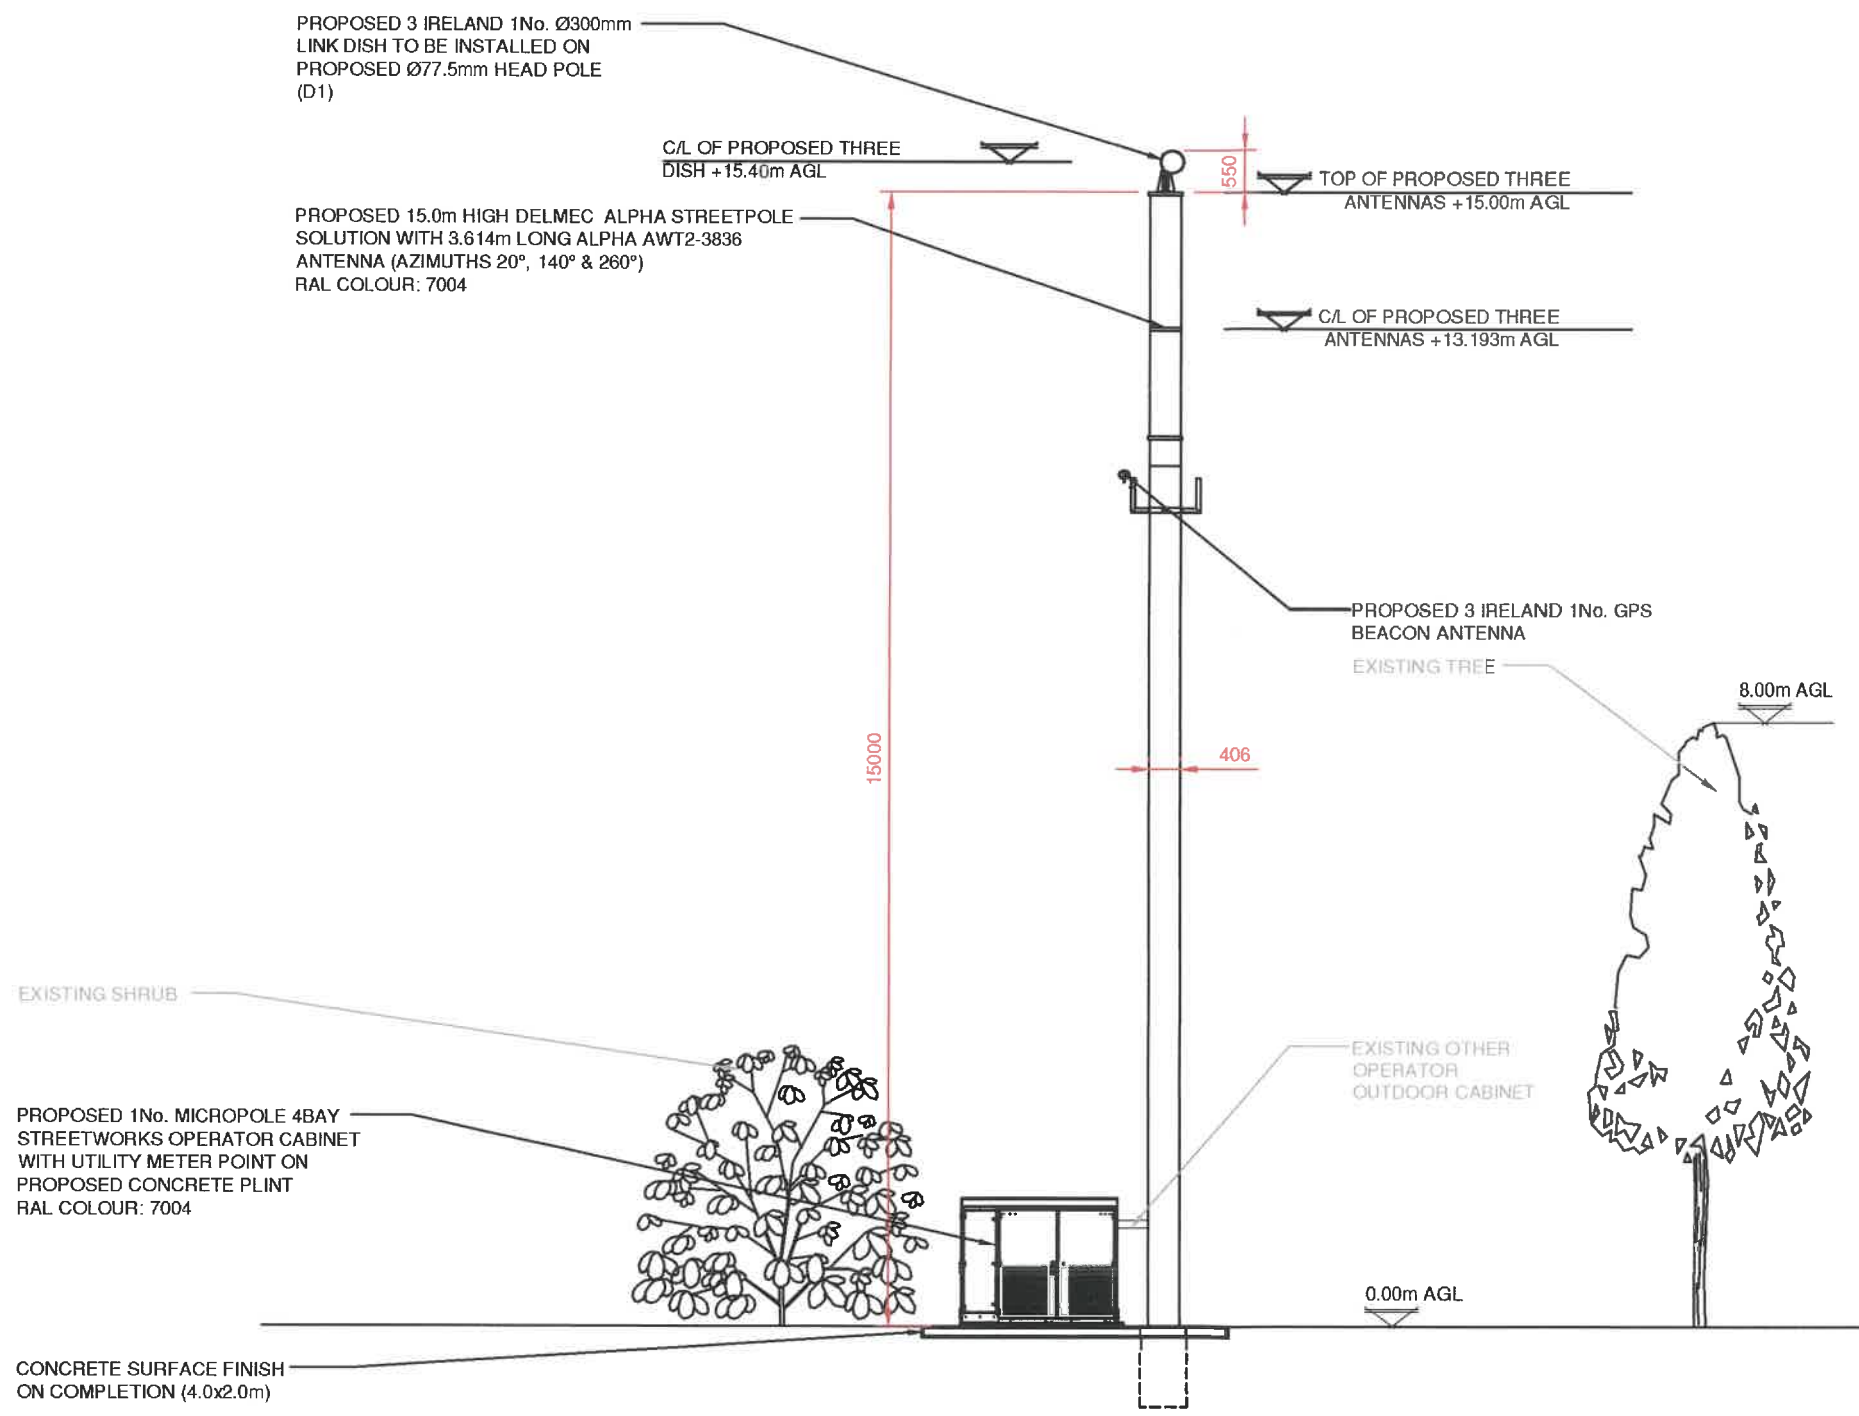

PROPOSED NORTH-EAST SITE ELEVATION
(SCALE 1:100)



ALL DIMENSIONS ARE IN mm UNLESS NOTED OTHERWISE

NGR X: 132173 Y: 225215

DISH I.D.	HEIGHT	BEARING	DISH DIA.	FAR END LINK	STATUS
D1	15400	85°	300	GA0024 GALWAY CRYSTAL	PROPOSED
D2	-	-	-	-	-
D3	-	-	-	-	-

AERIAL I.D.	HEIGHT	BEARING	ANTENNA TYPE	STATUS
Ant1	13193	20°	ALPHA AWT2-3836	PROPOSED
Ant2	13193	140°	ALPHA AWT2-3836	PROPOSED
Ant3	13193	260°	ALPHA AWT2-3836	PROPOSED

Rev	Modification	By	Ch	Ap	Date
B	ANTENNA ZIMUTHS CHANGED	ECD	PH	PH	18/09/2026
A	CLIENT COMMENTS	ECD	PH	PH	18/08/2026
-	FIRST ISSUE	ECD	PH	PH	04/08/2026

Cell Name
Elm Park, Renmore SW

Site Address / Contact Details
Elm Park
Renmore
Galway
County Galway
Ireland


Drawing Title: PROPOSED NORTH-EAST SITE ELEVATION

Purpose of Issue: PLANNING


Drawing Number: 07 Operator Cell Ref: GA0443

Surveyed By: PH Scale: AS SHOWN Issue: B


Drawn: ECD Date: 04/08/2026 Checked: PH Date: 04/08/2026

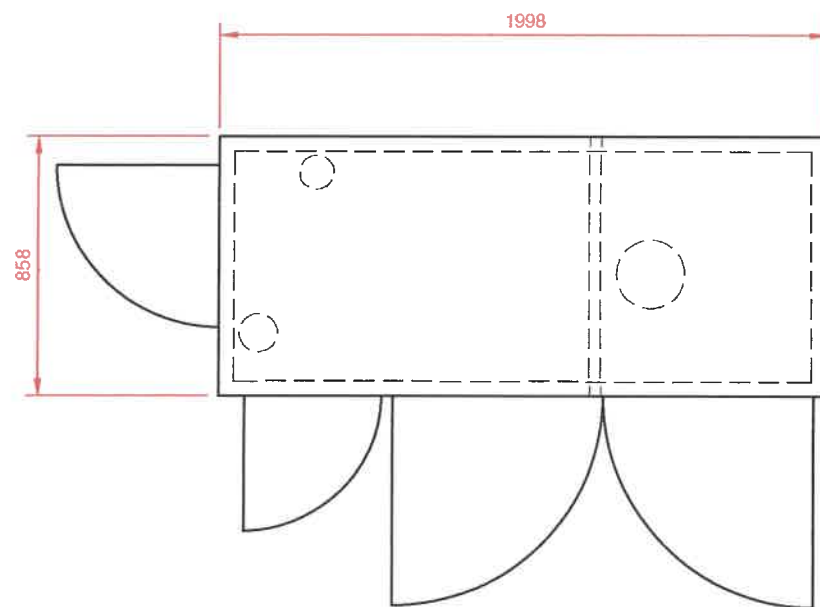

PLAN

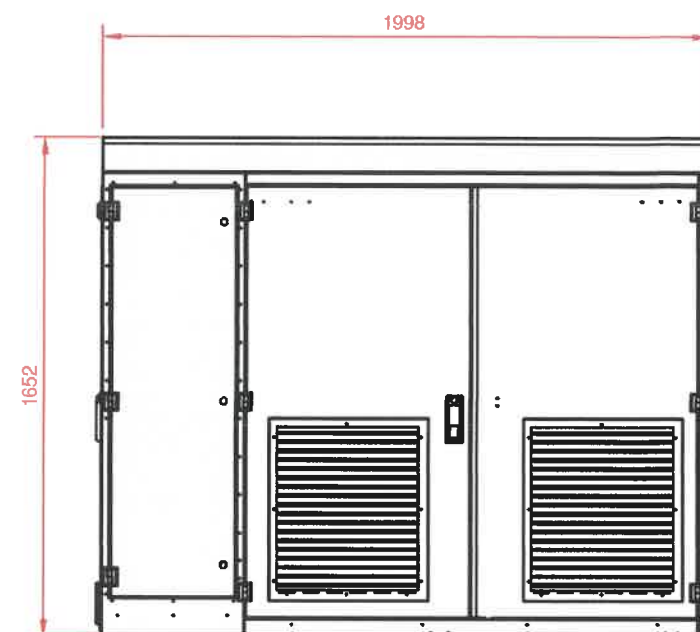


FRONT ELEVATION

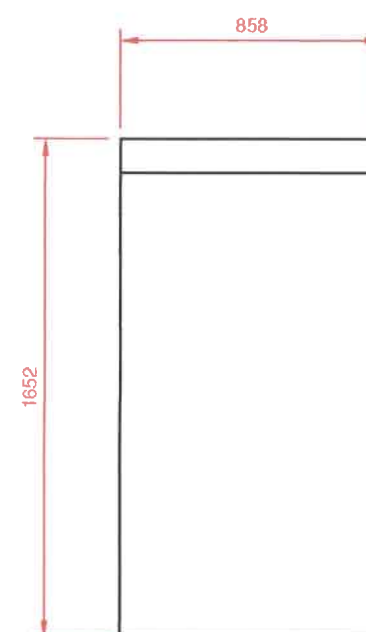

SIDE ELEVATION

PROPOSED 4BAY CABINET DETAILS
(SCALE 1:25)

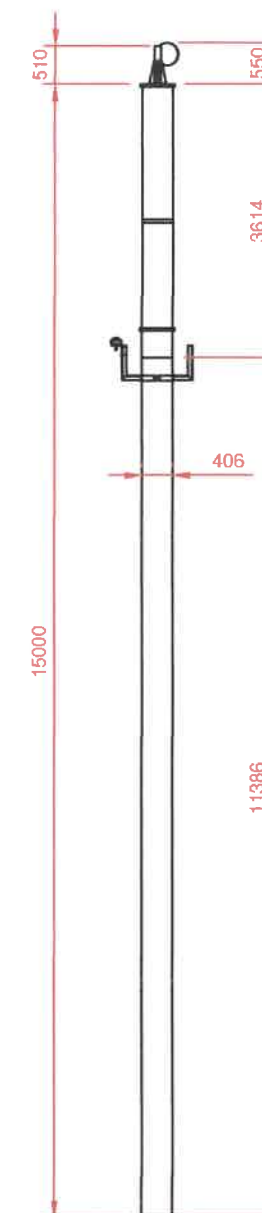

PROPOSED STRUCTURE DETAILS
(SCALE 1:100)

ALL DIMENSIONS ARE IN mm UNLESS NOTED OTHERWISE

NGR X: 132173 Y: 225215

B	ANTENNA ZIMUTHS CHANGED	ECD	PH	PH	18/09/2026
A	CLIENT COMMENTS	ECD	PH	PH	18/08/2026
-	FIRST ISSUE	ECD	PH	PH	04/08/2026
Rev	Modification	By	Ch	Ap	Date

sharedaccess



Cell Name
Elm Park, Renmore SW
Site Address / Contact Details
Elm Park Renmore Galway County Galway Ireland

Drawing Title:	PROPOSED STRUCTURE & CABINET DETAILS			
Purpose of Issue:	PLANNING			
Drawing Number:	09	Operator Cell Ref:	GA0443	
Surveyed By:	PH	Scale:	AS SHOWN	Issue:
Drawn:	ECD	Date:	04/08/2026	Checked:
				PH
		Date:	04/08/2026	B