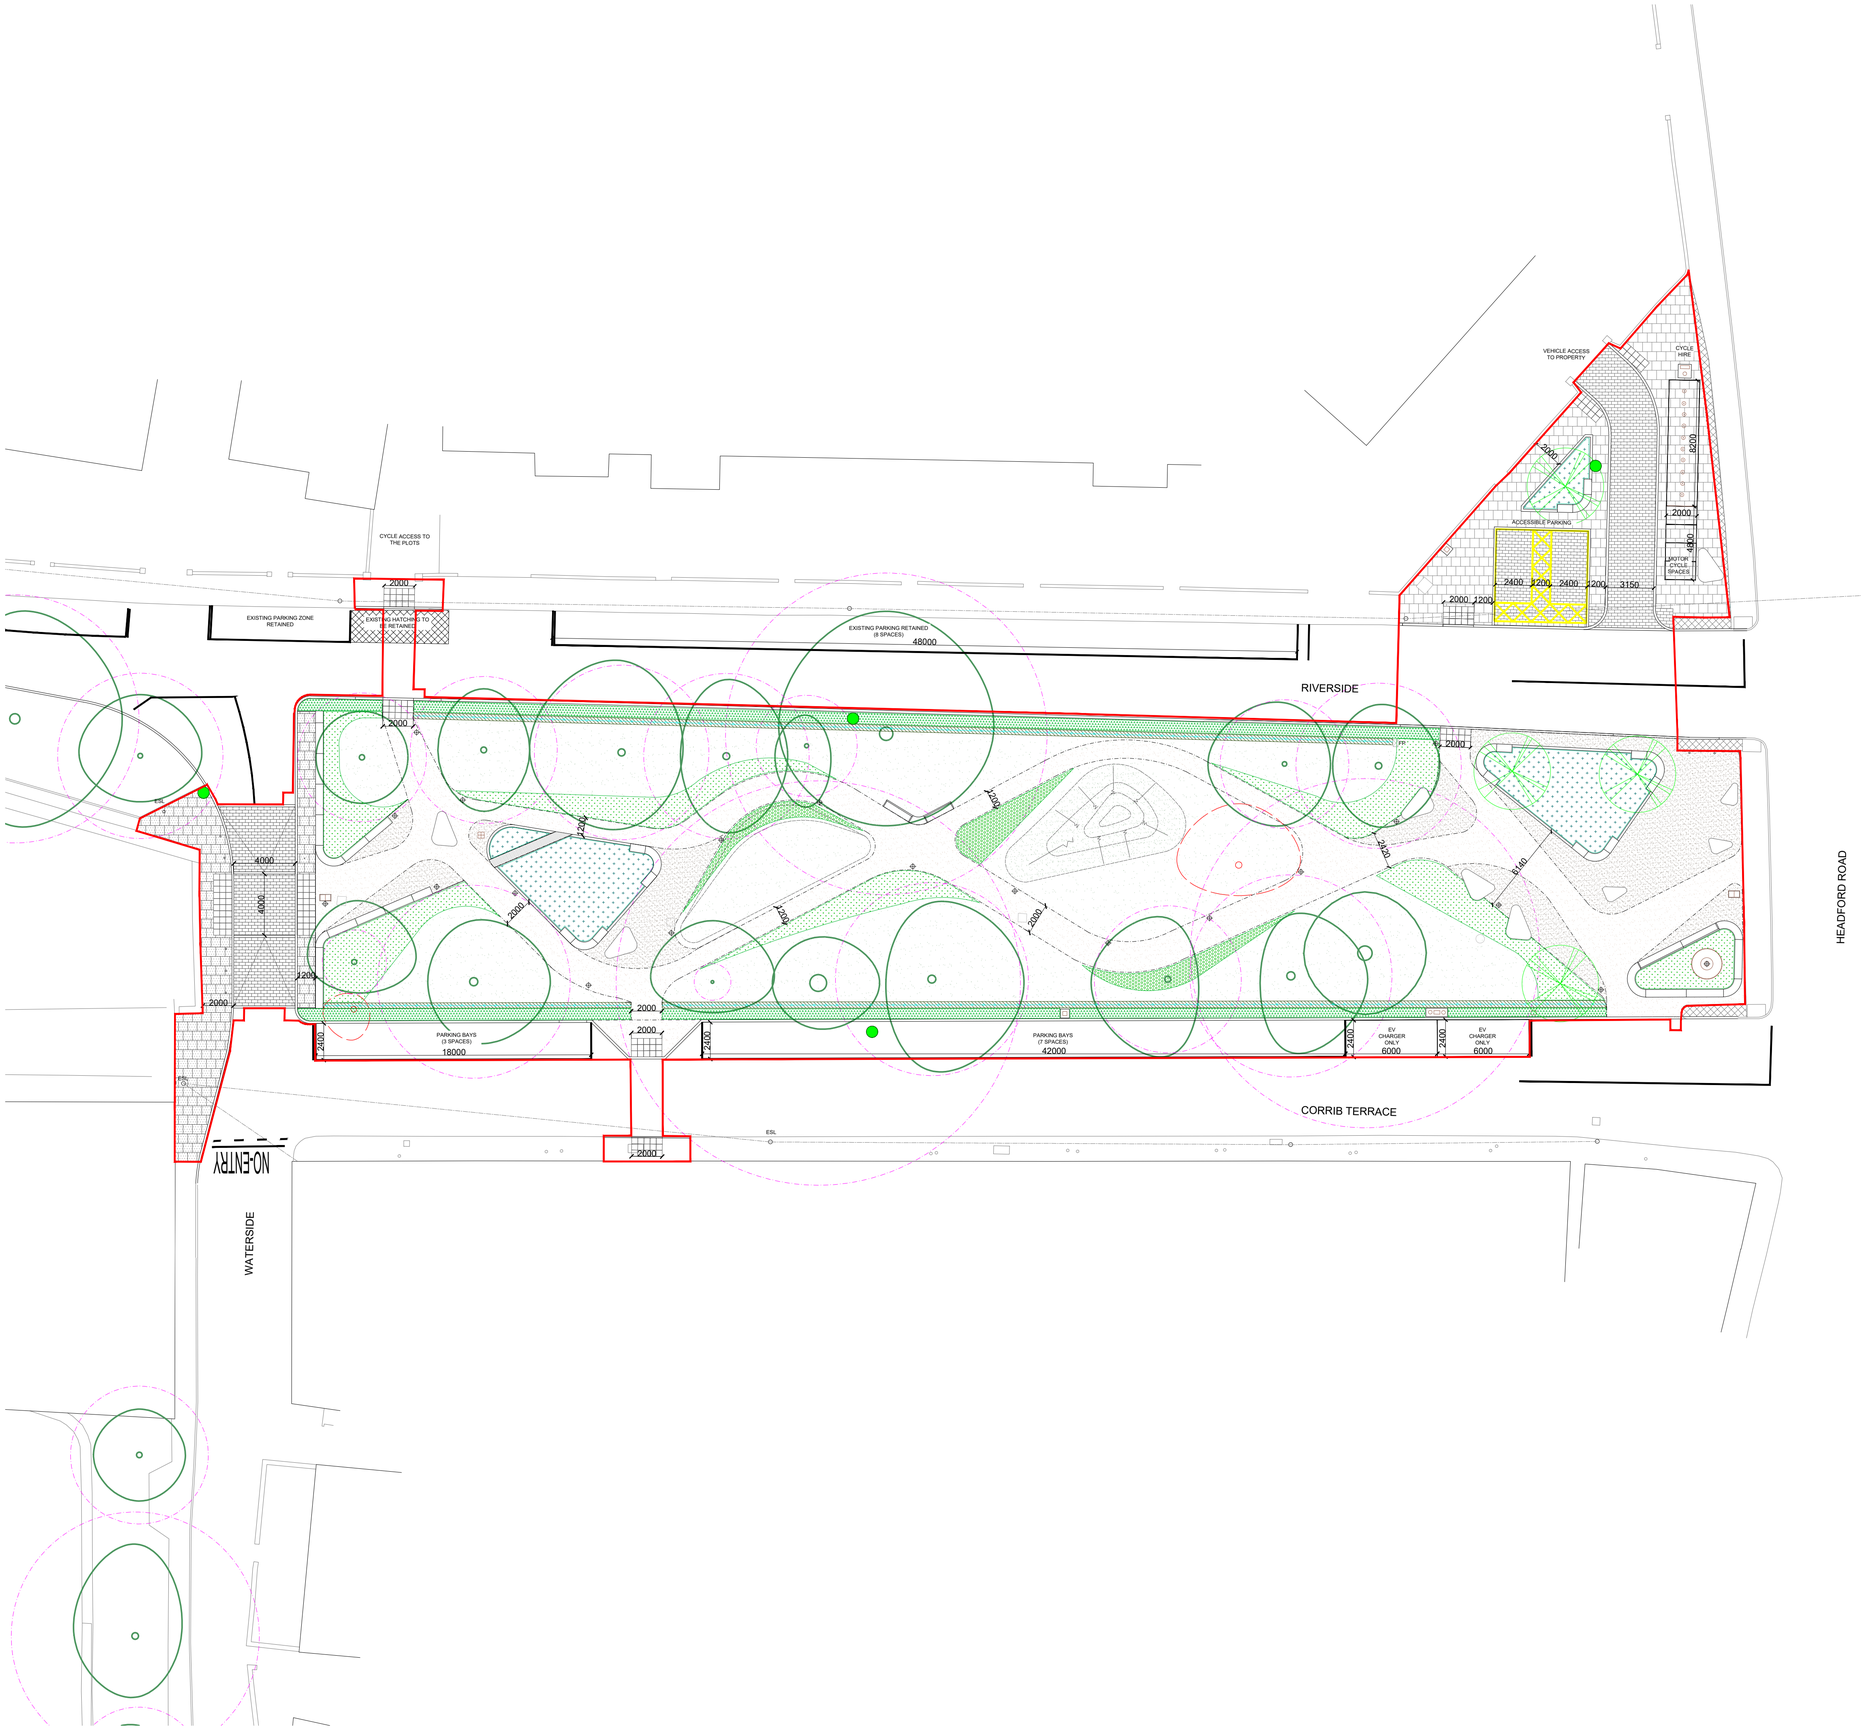

LEGEND

- Red Line Boundary
- Site Notice Locations

Paving

- Temporary tie-in to existing surfacing — Refer to Hard Landscape Plans for details
- High Quality Concrete Paving - type 1 — Refer to Hard Landscape Plans for details
- High Quality Concrete Paving - type 2 — Refer to Hard Landscape Plans for details
- Natural Stone Paving - type 1 — Refer to Hard Landscape Plans for details
- Natural Stone Paving - type 2 — Refer to Hard Landscape Plans for details
- Resin Bound Gravel - type 1 — Refer to Hard Landscape Plans for details
- Resin Bound Gravel - type 2 — Refer to Hard Landscape Plans for details
- Tactile Paving - Courtesy Crossings — Refer to Hard Landscape Plans for details
- Boardwalk to Rain Garden — Refer to Hard Landscape Plans for details

Kerbs and Edges

- Kerb — Refer to Hard Landscape Plans for details
- Edging — Refer to Hard Landscape Plans for details

Furniture

- Free-standing Feature Seating — Refer to Hard Landscape Plans for details
- Curved Seating — Refer to Hard Landscape Plans for details
- Litter Bins — Refer to Hard Landscape Plans for details
- Bollards — Refer to Hard Landscape Plans for details
- Drop Bollards — Refer to Hard Landscape Plans for details
- EV Charging Point — Refer to Hard Landscape Plans for details
- Feeder Pillar — Refer to Hard Landscape Plans for details
- Bike Hire Stands — Refer to Hard Landscape Plans for details
- ICA Memorial — Refer to Hard Landscape Plans for details

Lighting

- Path Lighting — Indicative spacing only - refer to Don O'Malley lighting plans
- Galway Orb — Refer to Hard Landscape Plans for details

Soft landscape

- Existing trees — To be retained. Refer to Tree Constraints Plan and Tree Schedule for details.
- Root Protection Area — Refer to Tree Constraints Plan and Tree Schedule for details. No excavation to take place within Root Protection Zone. Existing ground levels to be maintained.
- Existing trees — To be removed. Refer to Tree Retention & Removals Plan.
- Proposed trees — Refer to Soft Landscape Plans for details
- Hedge planting — Refer to Soft Landscape Plans for details
- Grassed areas — Refer to Soft Landscape Plans for details
- Reinforced grassed areas — Refer to Soft Landscape Plans for details
- Bulb Planting — Refer to Soft Landscape Plans for details
- Rain garden planting mix — Refer to Soft Landscape Plans for details
- Molinia meadow planting mix — Refer to Soft Landscape Plans for details
- Ground cover planting mix — Refer to Soft Landscape Plans for details

Rev	Date	Description	Drn	Chk	App
P10	16.09.24	Issue for Planning	KT	CO	TJO

Scale 1:200

0 2 4 6 8 10m

Do not scale from this drawing
All dimensions are to be verified on site
© Drawing & design copyright LUC

LUC www.landuse.co.uk

Project
Woodquay Park Enhancement

Client
Galway City Council

LUC Job Nr	Scale @A1	Status
12357	1:200	Planning

Drawing Title
Site Layout Plan (Proposed)

Drawing Nr	Rev
12357-LUC-XX-00-DR-L-0100	P10