

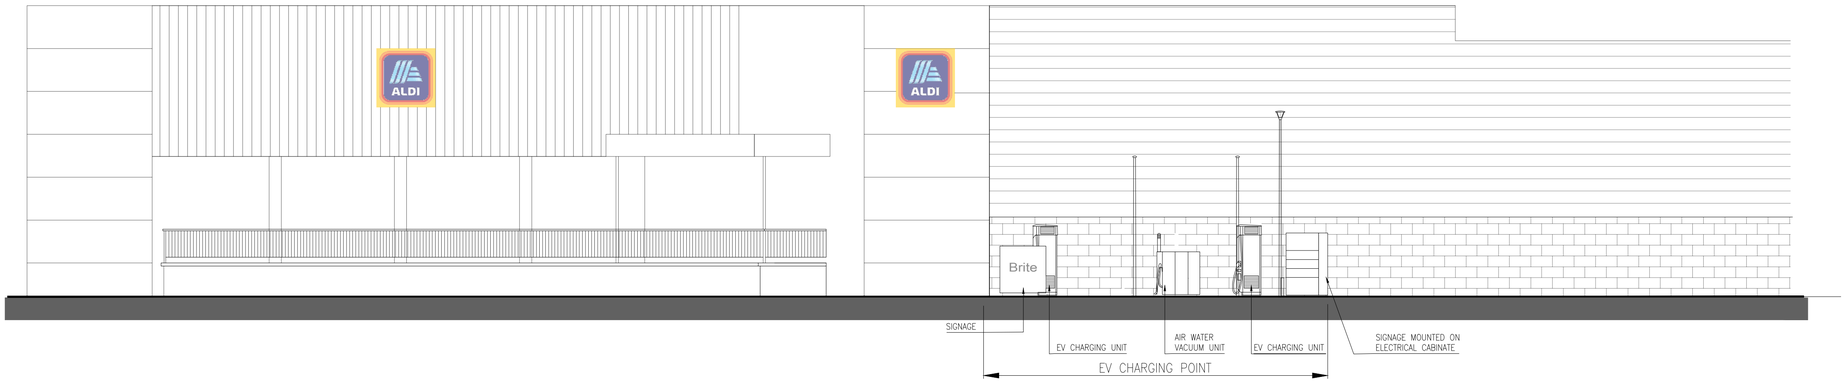



03 WEST ELEVATION
SCALE 1:100

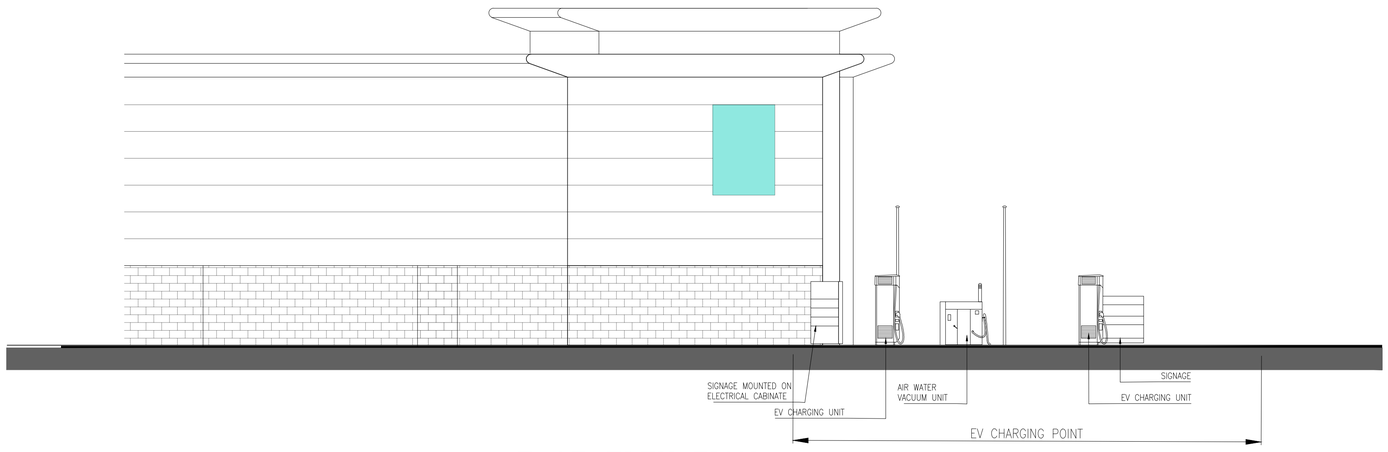

04 EAST ELEVATION
SCALE 1:100

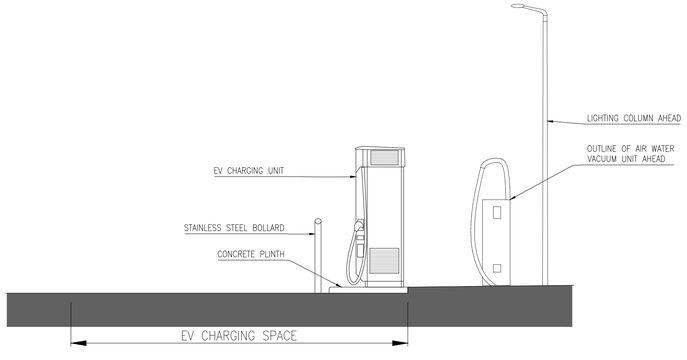

A SECTION A–A
SCALE 1:50

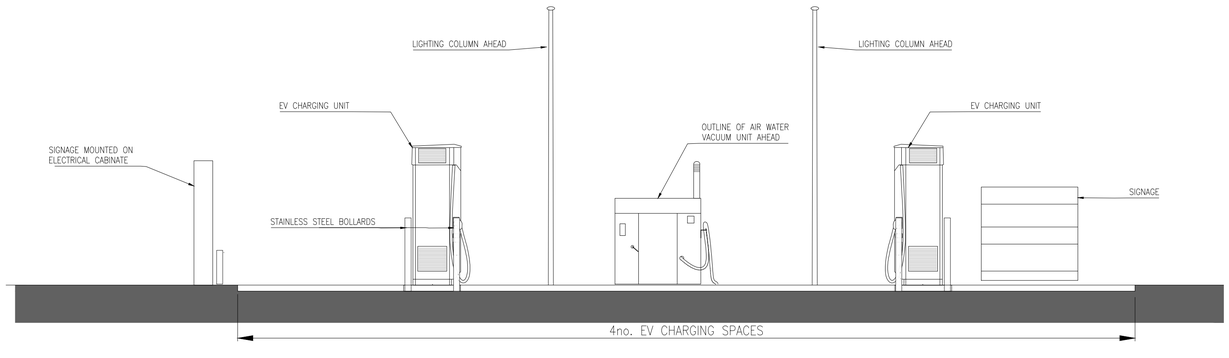

B SECTION B–B
SCALE 1:50

Rev.	Revision	Date

PROJECT: HEADFORD ROAD EV CHARGING POINT

CLIENT: GENISTRA LIMITED

TITLE: ELEVATIONS & SECTIONS SHEET 2

PROJECT No.	STATUS – DRAWING No.
26–006	**P-004**
DATE: AUGUST 2026	DRAWING REV.
SCALE: 1:100, 1:50 at A1 / BY: AC / CHECKED: SC	-

SCALE 1:20 0 0.2 0.4 0.6 0.8 1m | SCALE 1:50 0 0.5 1 1.5 2 2.5 3 3.5 4m 4.5 5m | SCALE 1:100 0 1 2 3 4 5 6 7 8 9 10m | SCALE 1:200 0 1 2 4 6 8 10 12 14 16 18 20 | SCALE 1:250 0 1 2 3 4 5 10 15 20M

© COPYRIGHT
STEVE CUNNINGHAM ASSOCIATES