

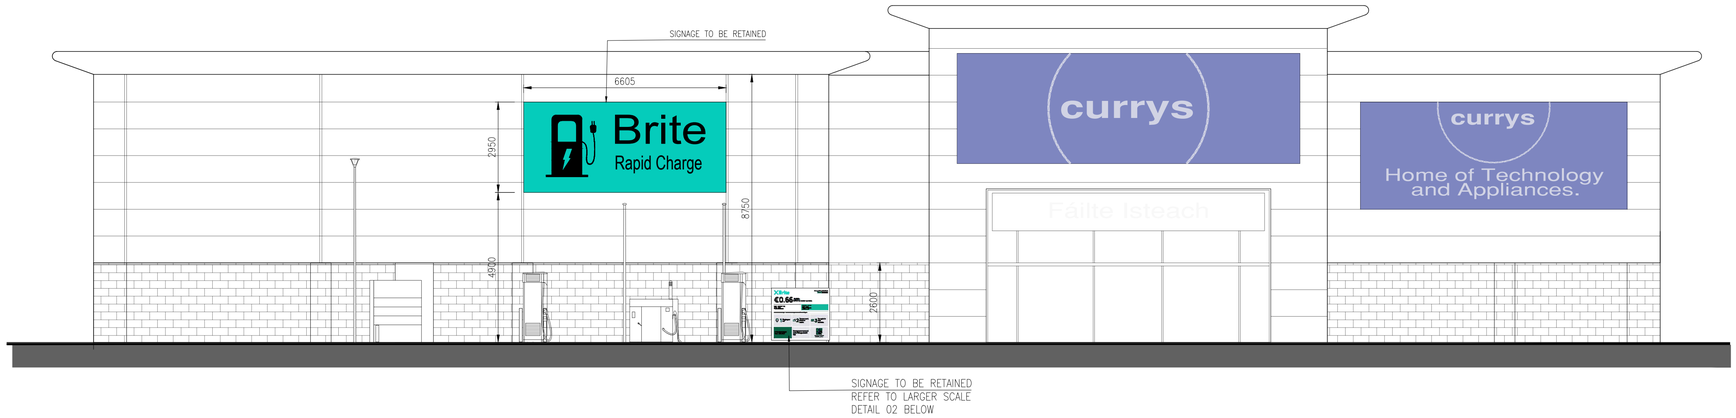


01 NORTH ELEVATION
SCALE 1:100

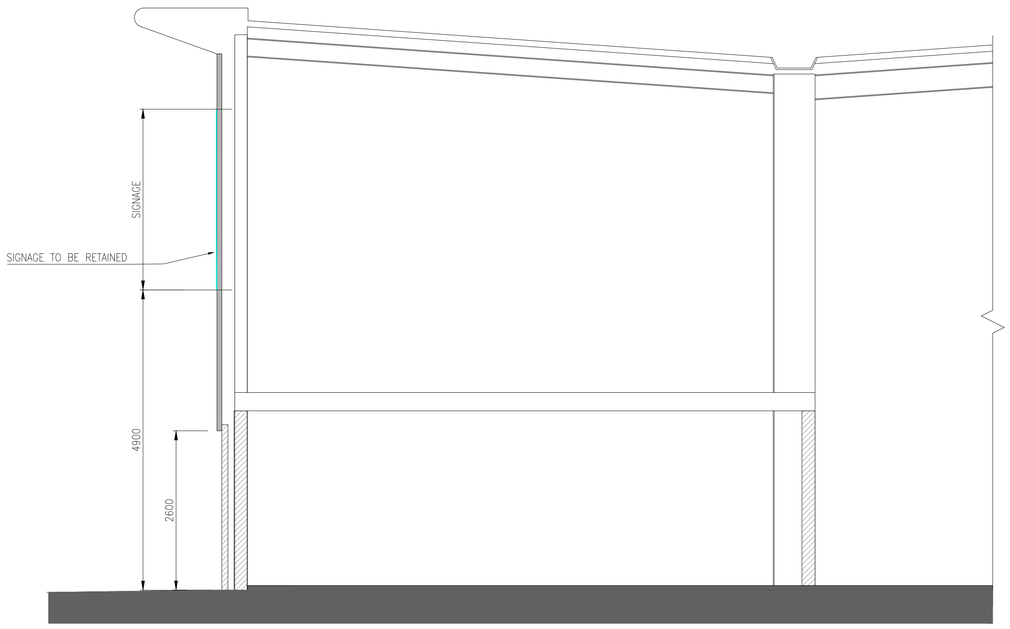

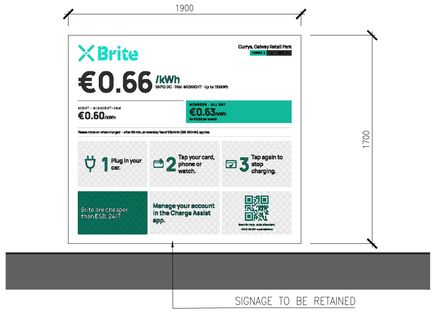

02 SIGN ELEVATION
SCALE 1:25

X SECTION X–X
SCALE 1:50

Rev.	Revision	Date
C	SIGN ELEVATION INCREASED IN SCALE	01/10/2026

PROJECT: HEADFORD ROAD CURRYS BUILDING SIGNAGE – RETENTION APPLICATION

CLIENT: GENISTRA LIMITED

TITLE: BUILDING ELEVATION & SECTION

PROJECT No.: 26–006

STATUS – DRAWING No.: **P-006**

DATE: AUGUST 2026

DRAWING REV.: **C**

SCALE: 1:100,1:50, 1:25 at A1 | BY: AC | CHECKED: SC

SCALE 1:20 0 0.2 0.4 0.6 0.8 1m
SCALE 1:50 0 0.5 1 1.5 2 2.5 3 3.5 4m 4.5 5m
SCALE 1:100 0 1 2 3 4 5 6 7 8 9 10m
SCALE 1:200 0 1 2 4 6 8 10 12 14 16 18 20
SCALE 1:250 0 1 2 3 4 5 10 15 20M

© COPYRIGHT
STEVE CUNNINGHAM ASSOCIATES