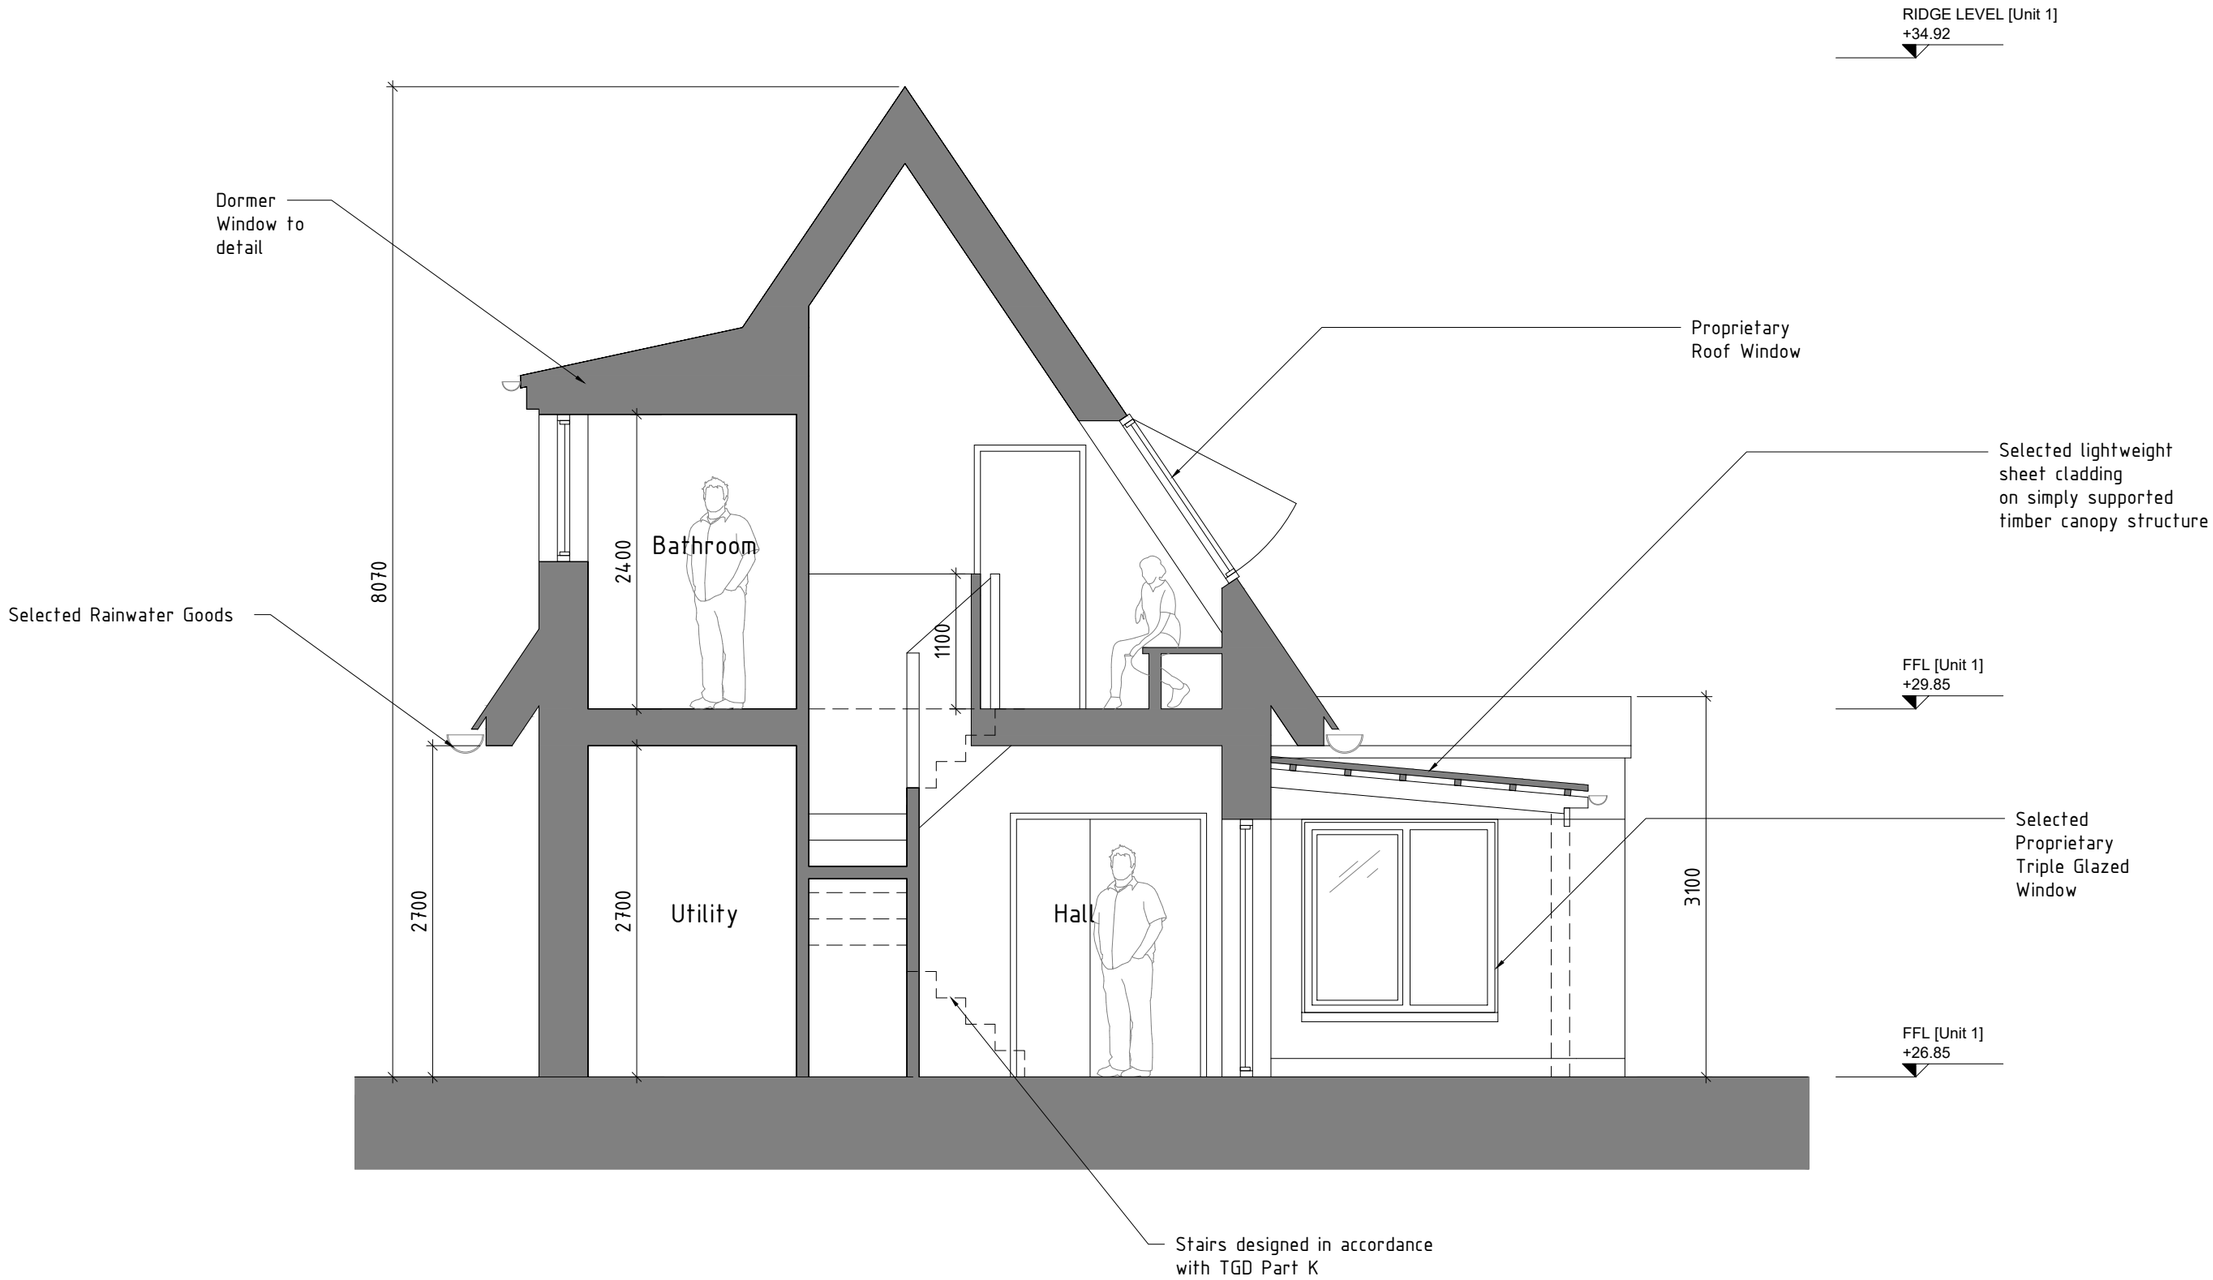

1 **Type 1 - [3 Bed] Section A-A**
1:50@A3

desiun

copyright desiun architects - do not build from this drawing unless it is marked for **CONSTRUCTION**

26 Eustace Street
Temple Bar
D02 TR98
www.desiun.ie
mail@desiun.ie

project	**Circular Road Group Housing**	drawing number	**20011 - P - 3000**
client	**Galway City Council/ CENA**	drawing description	**Type 1 - [3 Bed] Section A-A**
project stage	**PLANNING**	revision **1**	issue date **16/07/2021**