Rev. no.	Rev. description	Date	Sign	Chk'd
.	.	.	.	.
.	.	.	.	.

Proposed Rough&Ready Oval Tree Isles with incorporated seat by Streetlife or similar approved, Corten steel planter and hardwood seat construction

Mini basketball court

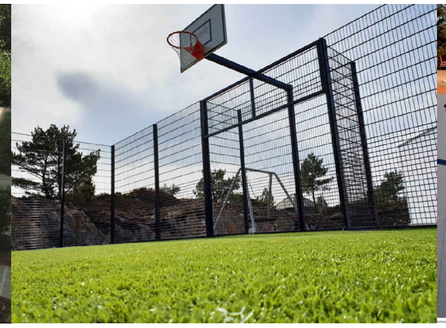

3m high weld mesh fence in black colour

Modular floor tiles system by networldsports.ie or similar approved

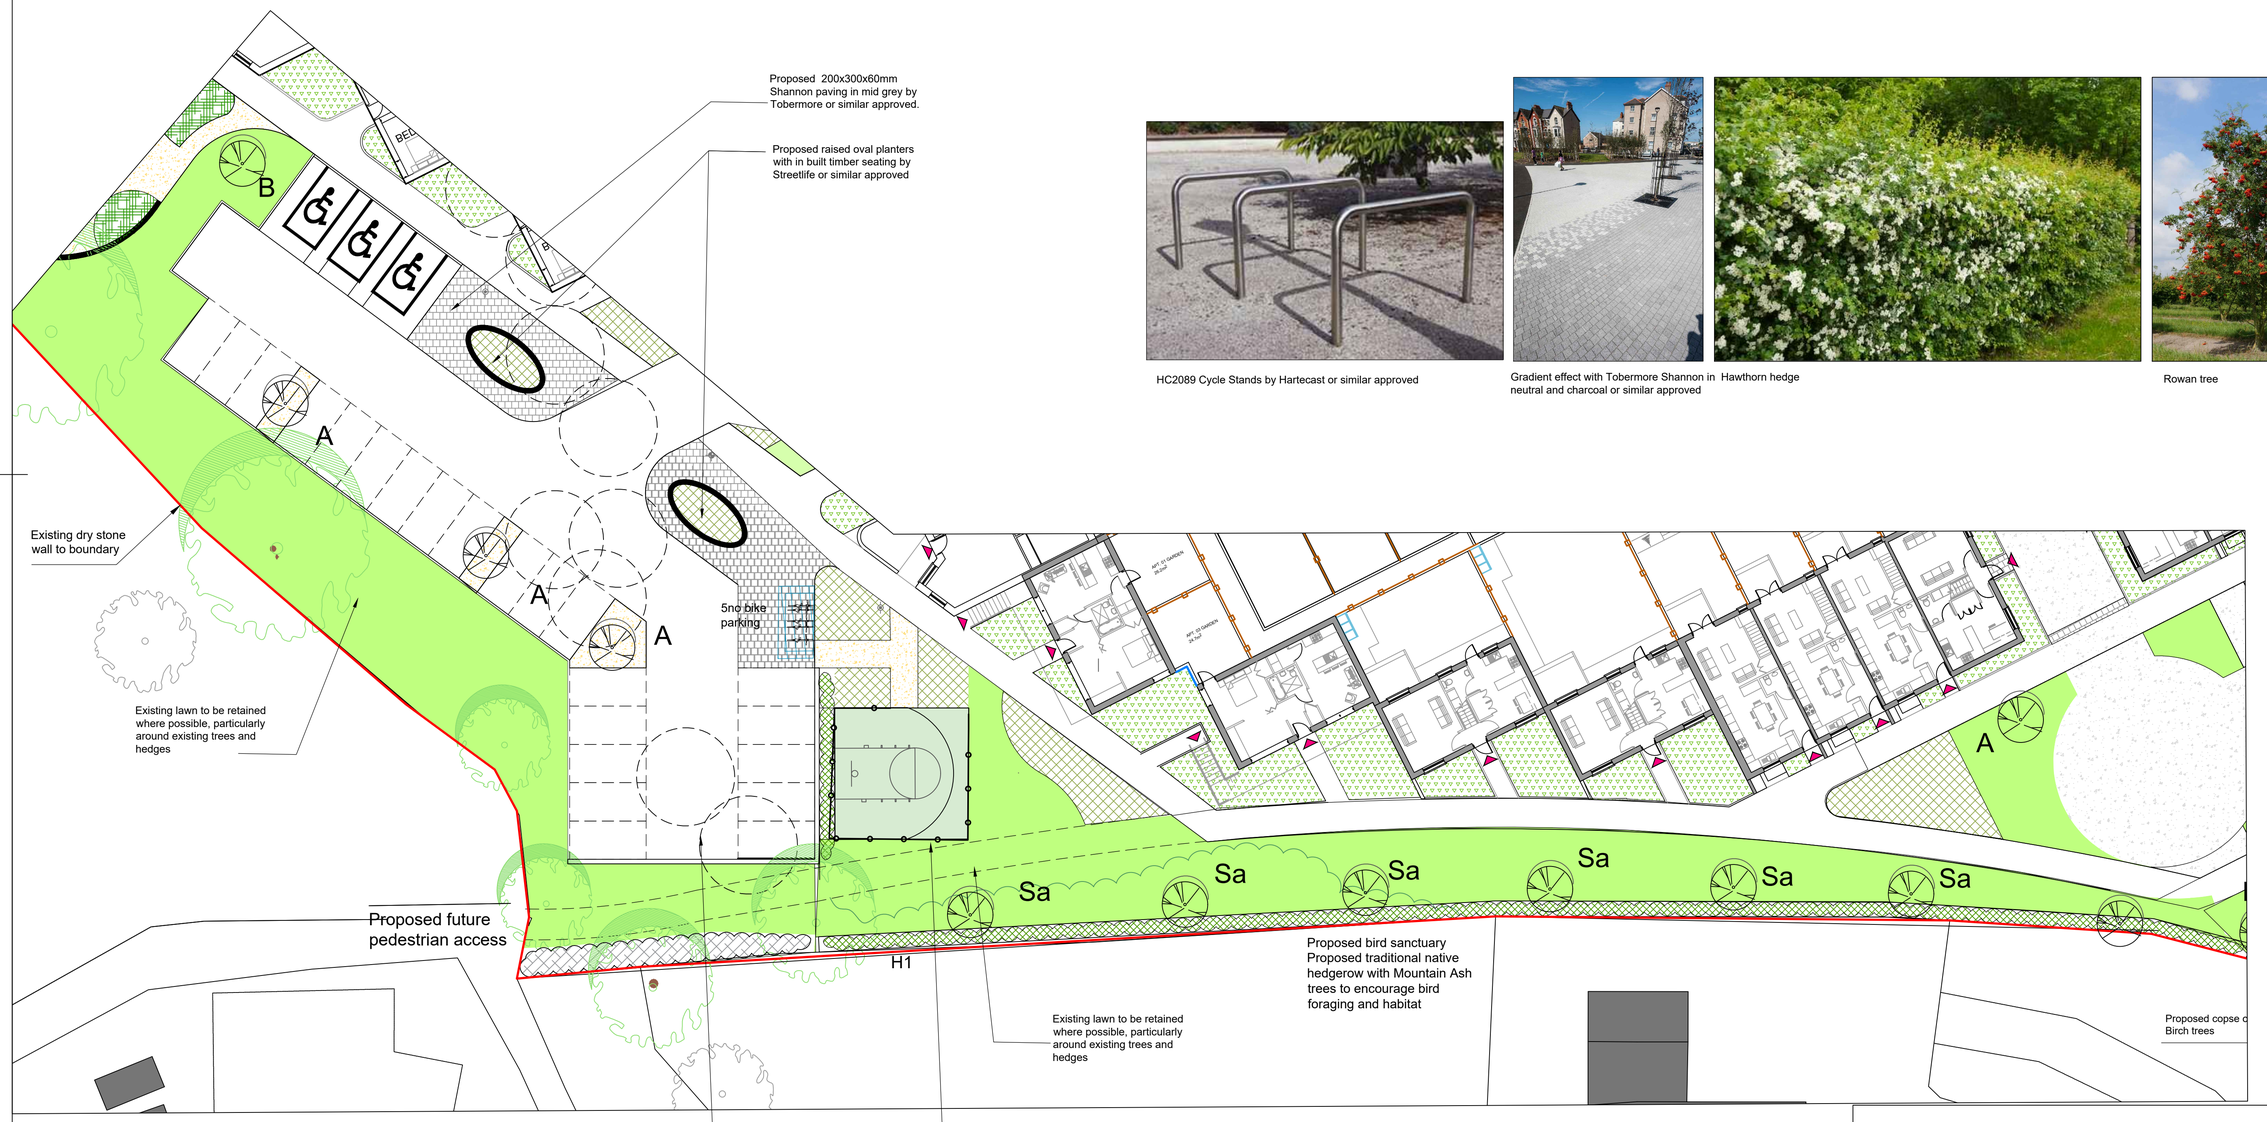

HC2089 Cycle Stands by Hartecast or similar approved

Gradient effect with Tobermore Shannon in neutral and charcoal or similar approved

Hawthorn hedge

Rowan tree

This drawing is to be read in conjunction with drawings no P423-101 to P423-108 inclusive.
For plant list see drawing no. P423-101
For extent of boundary treatments and other retaining walls also road and parking surfaces including linemarking and signage see engineers drawings.
This drawing is to be read in conjunction with Arboricultural Impact Assessment Report 24-09-2020 with accompanying Tree Protection Plan for protection measures during construction by Arborcare and all architects and engineers drawings .

Client: **Galway County Council**
Project: Housing Development at Merlin Park Galway,

Drg Title: Detail Landscape Plan Area B
Stage: Planning Stage (Part VIII)

Drg. No.: P423-104
Scale: 1:200 @ A1
Date: 2021, June 4th

Drawn By: MT Checked by: DR

DAVE RYAN LANDSCAPE ARCHITECT
12 Barrington Street Limerick
www.daveryan.ie
Tel.: 061 59 00 01
Mob.: 087 314 52 70
Email: info@daveryan.ie

Registered Landscape Architect

Note: No scaled measurements to be taken from this drawing, written dimensions only.
Scales are indicative only and can vary with different printing and photocopying methods.
This is not a construction document.
Further specification, measurements and levels can be provided at Tender or Construction phases as required by the client.

Reproduction and distribution without written permission is prohibited

© 2021 Dave Ryan Landscape Architect. All rights reserved

FILE: D:\DAVE RYAN\DAVE RYAN - 423_MERLINPARKLANDS_GALWAYCITYCOUNCIL\2021-06-04_PLANNINGPARTBSSUEWORKING\423-102.DWG PLOTTED: 6/3/2021 21:48 BY USER: MARIANNA