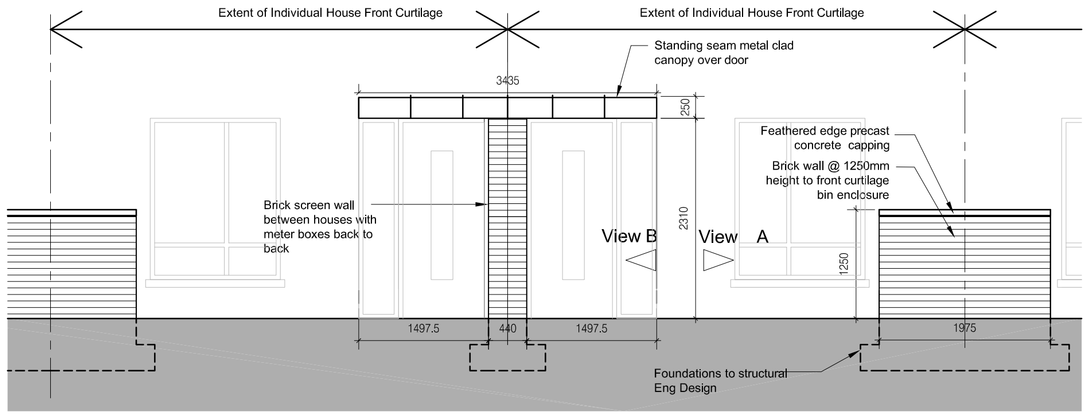

1 CURTILAGE TYPE A - Elevation

Scale: 1:50

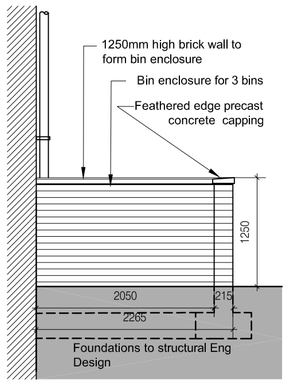

View A

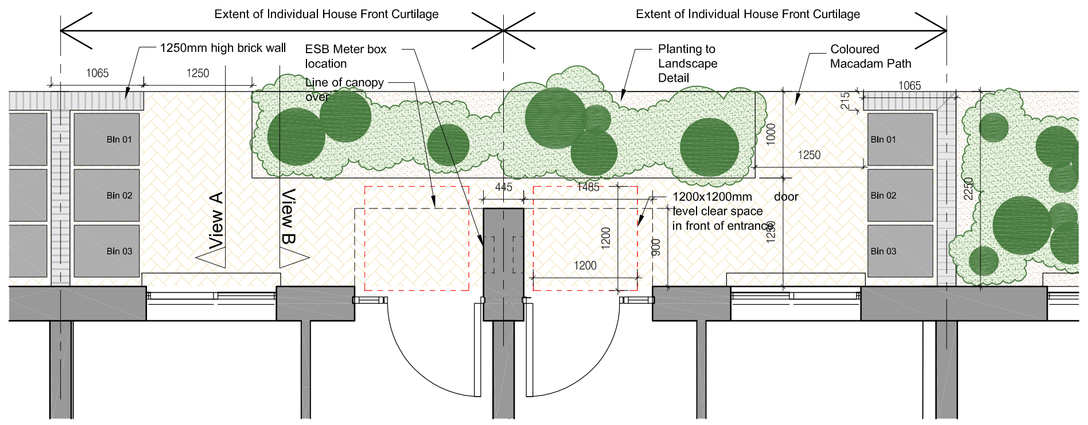

2 CURTILAGE TYPE A - Plan

Scale: 1:50

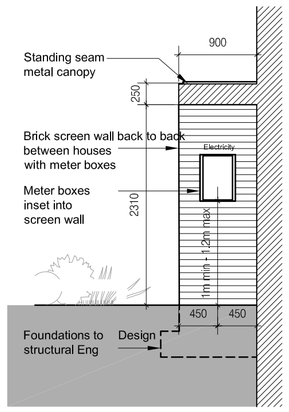

View B

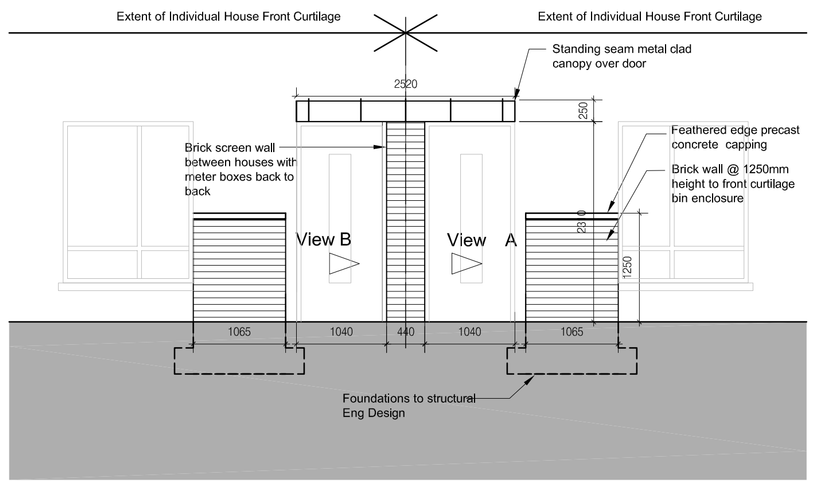

5 CURTILAGE TYPE C - Elevation

Scale: 1:50

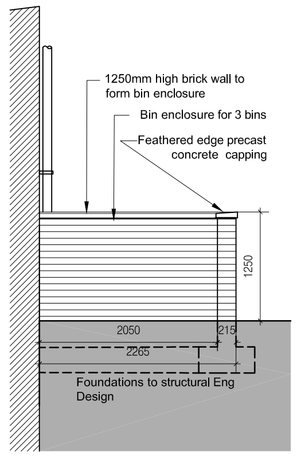

View A

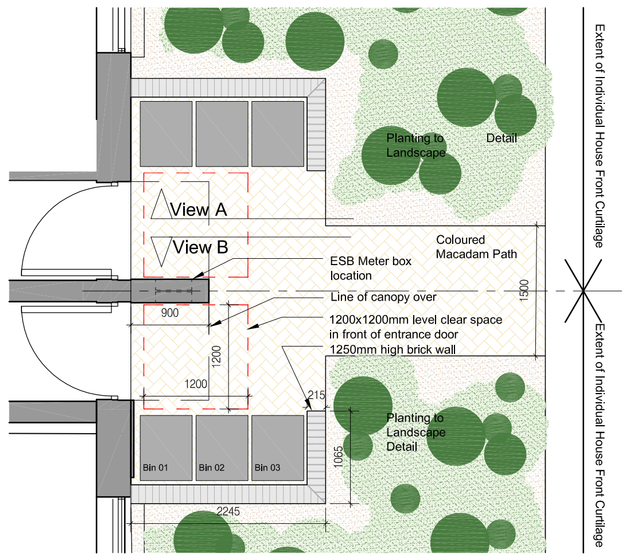

6 CURTILAGE TYPE C - Plan

Scale: 1:50

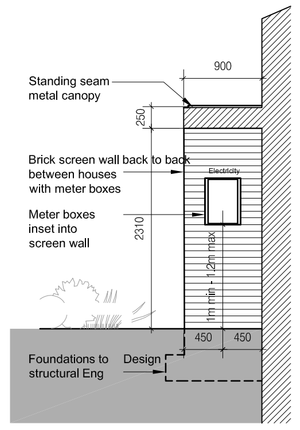

View B

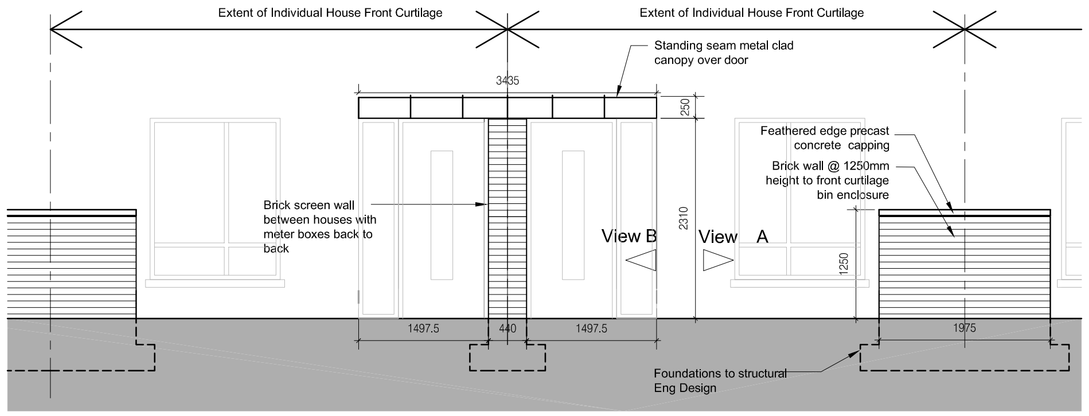

3 CURTILAGE TYPE B - Elevation

Scale: 1:50

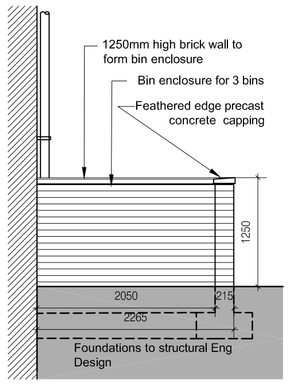

View A

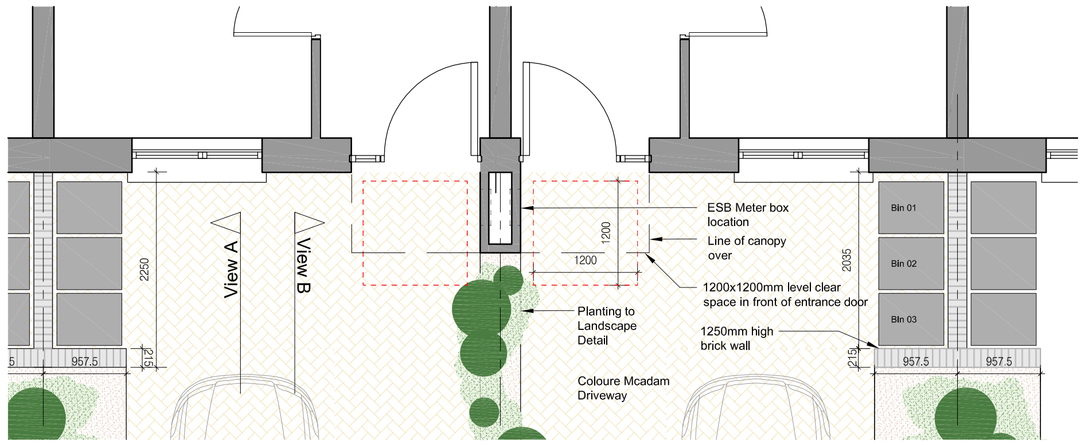

4 CURTILAGE TYPE B - Plan

Scale: 1:50

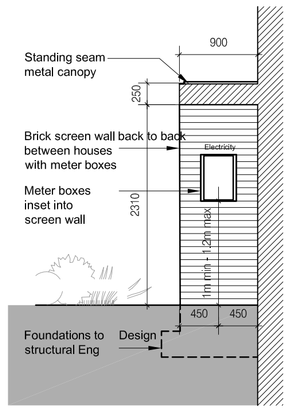

View B

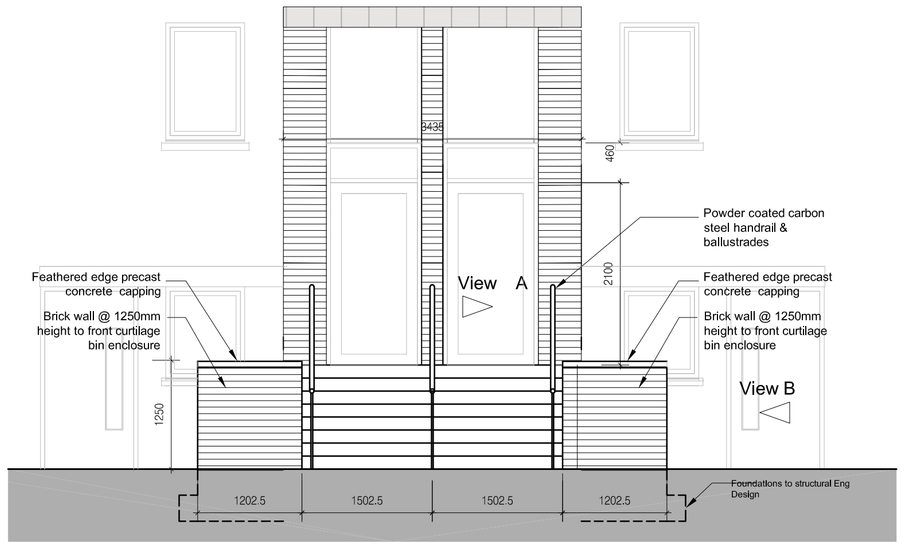

7 CURTILAGE TYPE D - Elevation

Scale: 1:50

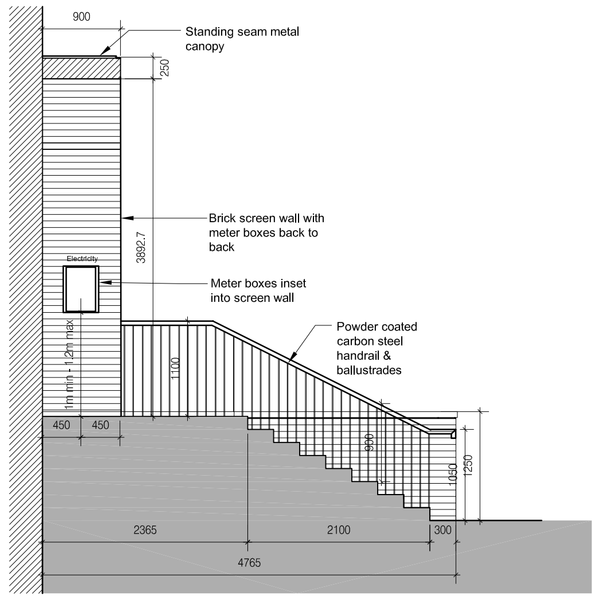

View A

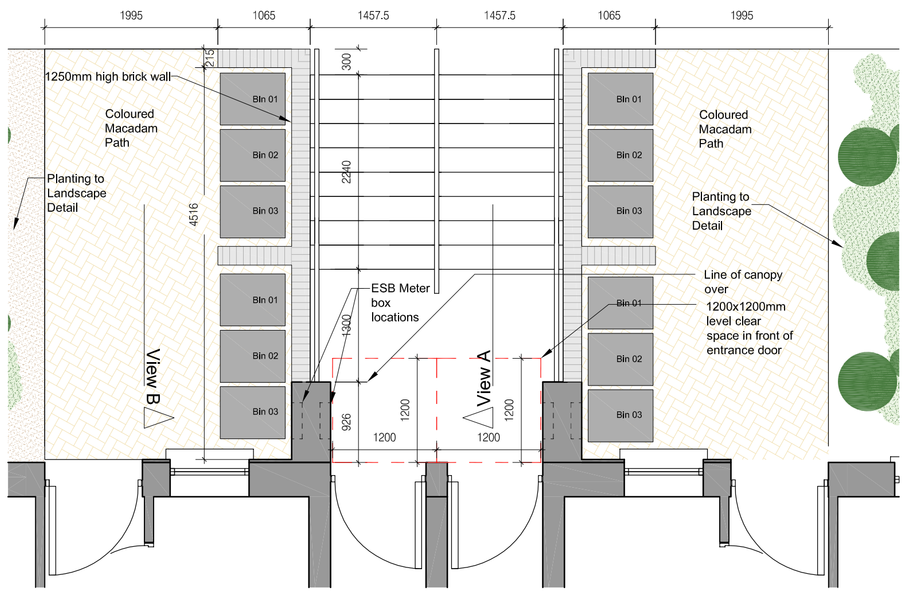

8 CURTILAGE TYPE D - Plan

Scale: 1:50

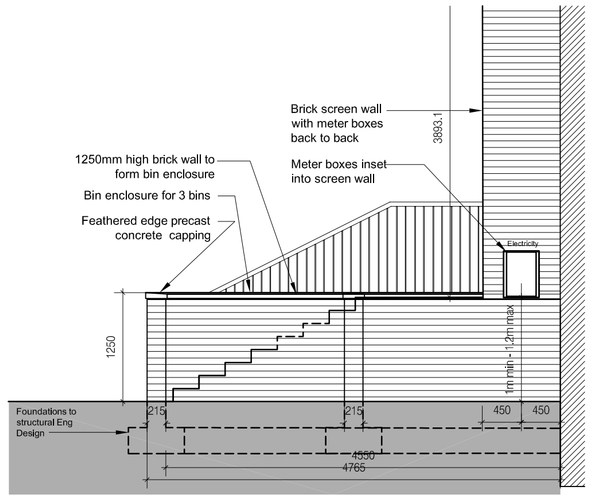

View B

Notes:

Do not scale from this drawing.
Use figured dimensions only.
All errors and omissions to be reported to the Architect.
This drawing to be read in conjunction with relevant consultant's drawings.
All dimensions are in millimetres and all levels are in meters to match Datum unless otherwise noted.

Contractor Design responsibility
It is noted that there are many elements within the works that require contractor design, and will be subject to certification as part of BCAR - see Preliminary Inspection Plan for clarity on certification required.

© This drawing or design may not be reproduced without permission.

Revisions:

Rev	Description	Date	By
P-03	Issued For Planning	03/09/2021	JPH
P-02	Issued to GCC for Approval	13/08/2021	JPH
P-01	DRAFT Planning Issue	13/07/2021	JPH

Project:
Keeraun Social Housing

Client:
Galway City Council

Title:
Curtilage Details

Drawing / Document Name:

Project Number	Project	Originator	Volume	Level	Type	Role	Sheet Number
2633	KEE	COA	00	ZZ	DR	A	0517

Suitability Status : Code - Description: S4 For Stage Approval
Revision: P-03

Scale @ A1	Drawn:	Checked:	Date:
Varies	James Hanlon	William Gleeson	09-02-2021

COADY ARCHITECTS
M1 Pleasant Business Ctr., Ranelagh, Dublin 6 D06X7P8
4 Carleycon House, Main St, Oranmore, Co. Galway, H91 T026