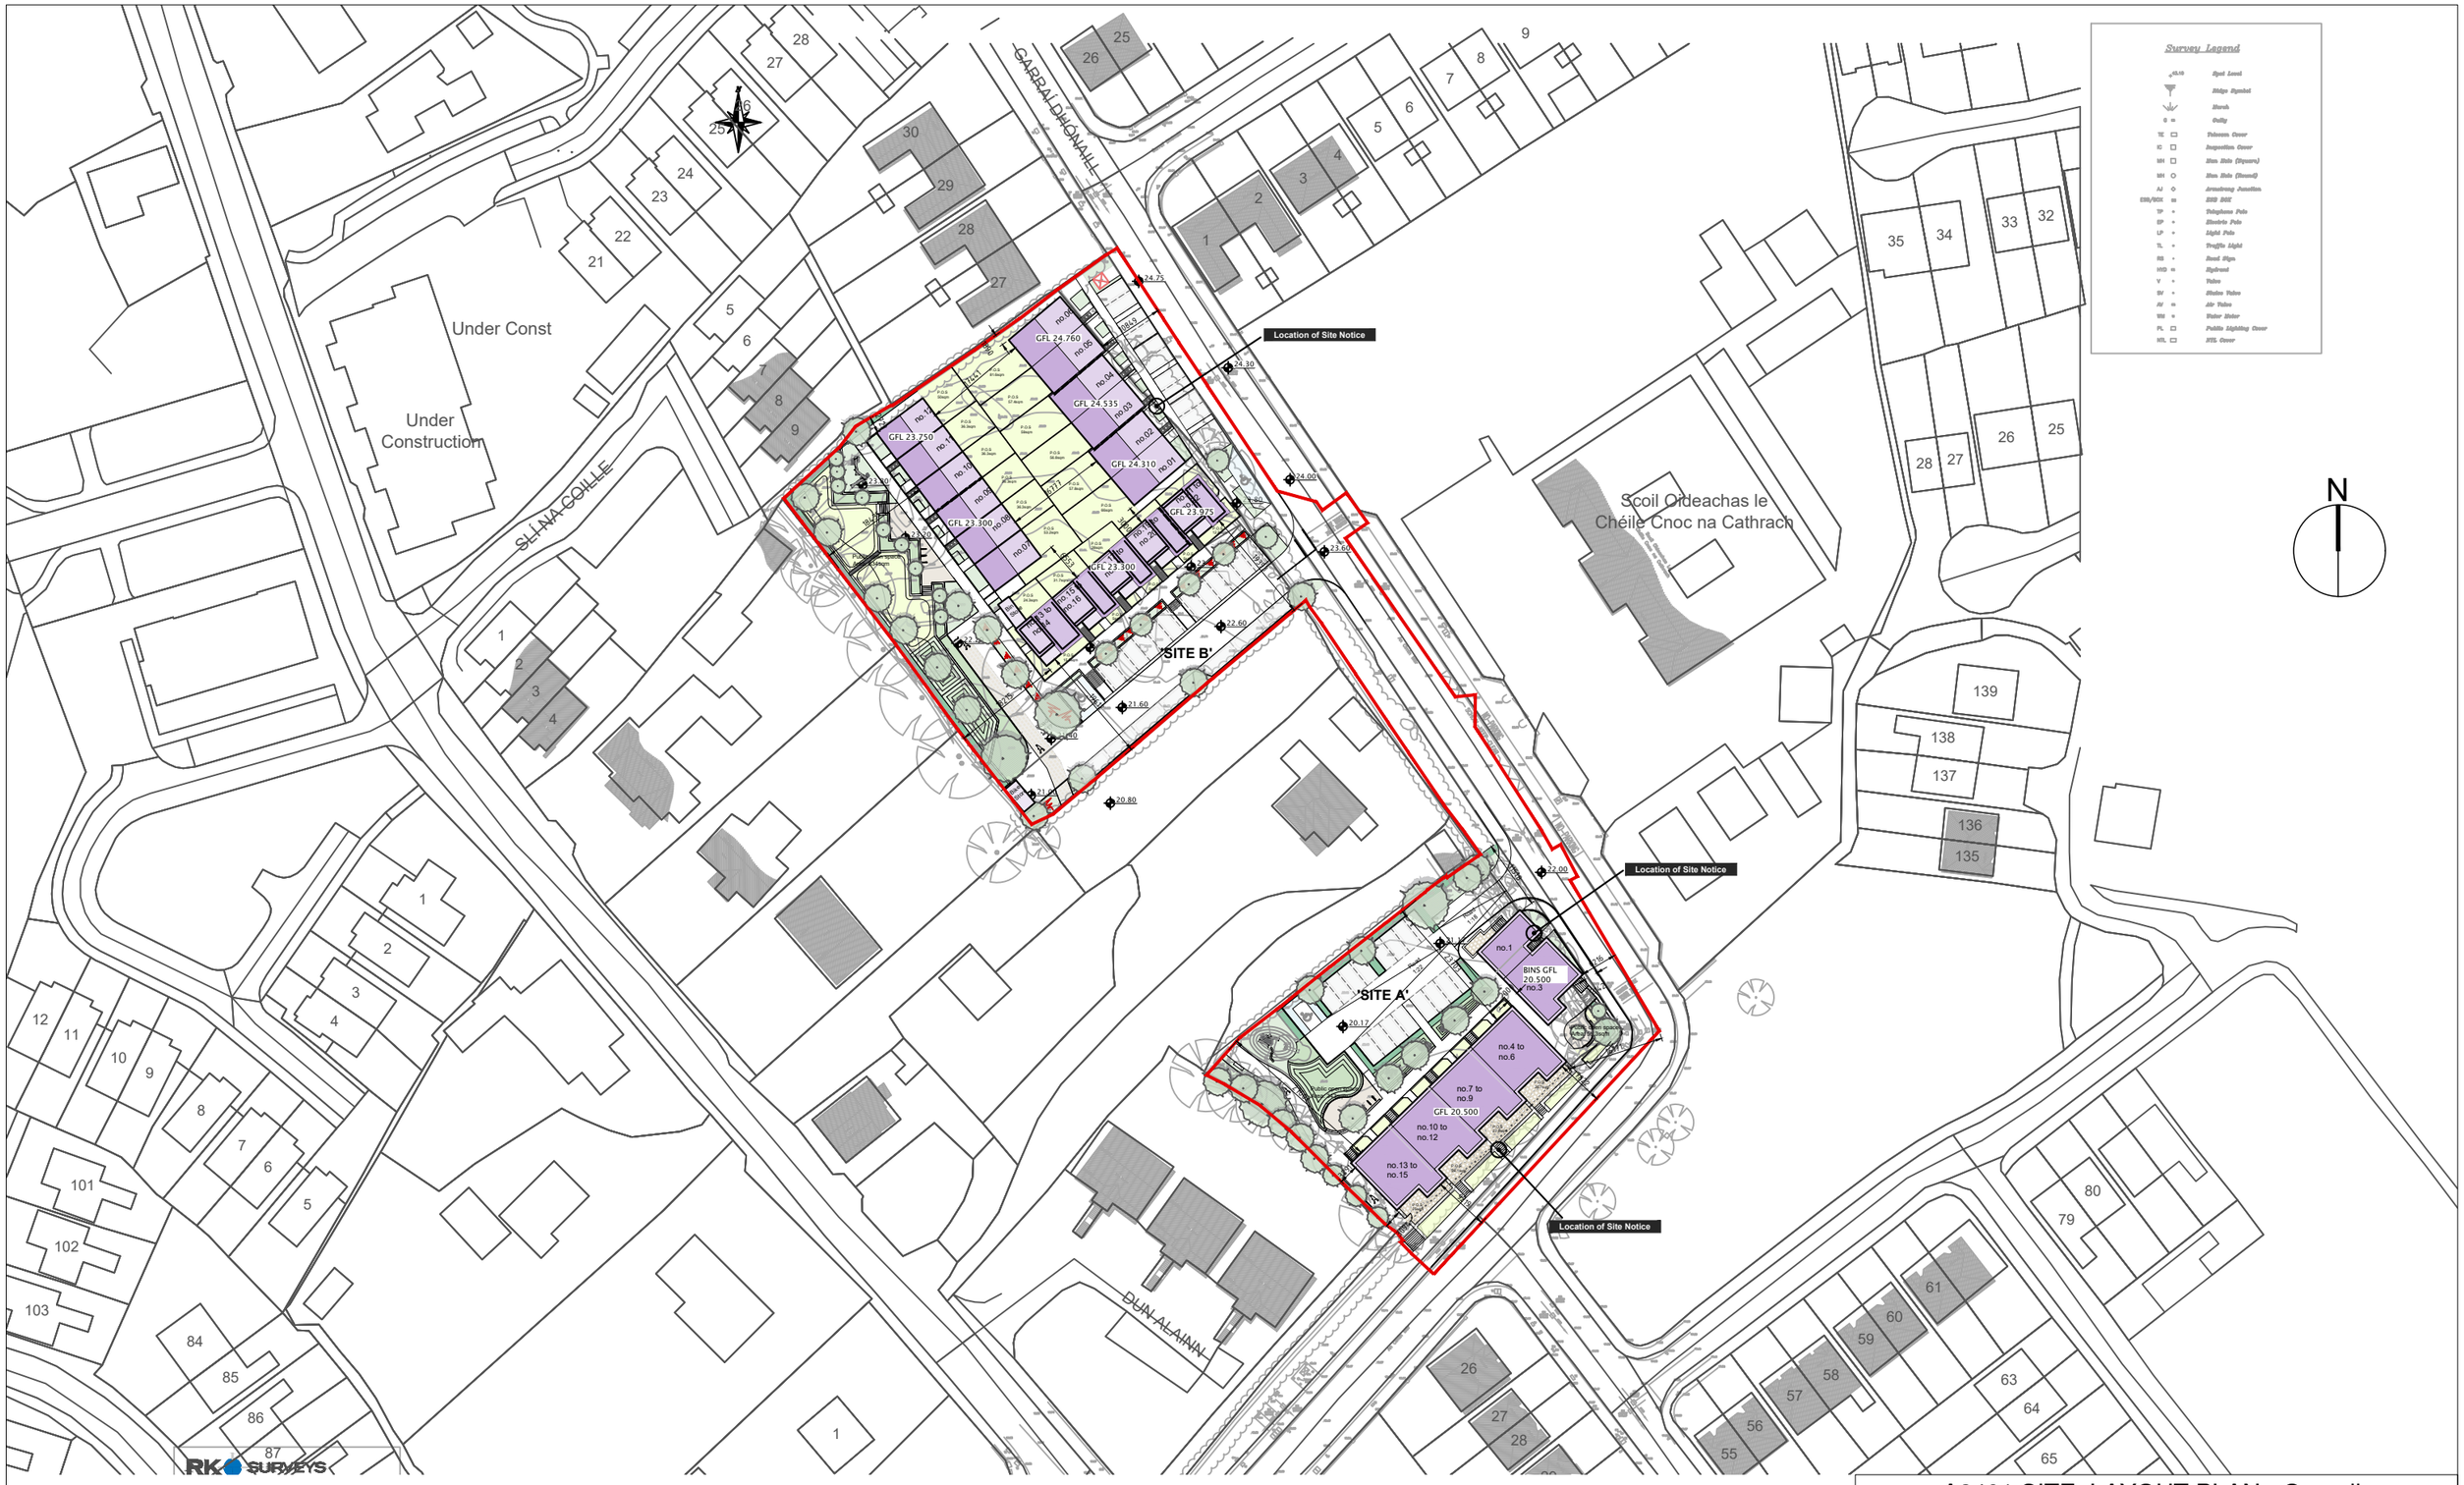

A2401 SITE LAYOUT PLAN - Overall

G A L W A Y C I T Y
A R C H I T E C T S

Galway City Council City Hall College Road Galway
Phone: (091) 536 400 Fax: (091) 538 150
Email: architects@galwaycity.ie

DESCRIPTION	CHK	STA	DATE	REV
-				

NOTE:
This drawing is for information purposes only.
Information shown addresses current planning acts. This drawing is not intended to demonstrate compliance with the current building regulations nor is it intended for construction purposes.
Do not scale from this drawing. Work only from figured dimensions. All errors and omissions to be reported to the architect.

PROJECT: Cappagh Road Social & Affordable Development	**DRAWING:** Planning Application Site Layout Plan - Overall		**JOB NO.** A-2401
SITE: Cappagh Galway	**SCALE:** 1:1000 @ A3		**DWG REF.** GCC-XX-DR-A-S3-2003
CLIENT: Galway City Council	**DRAWN BY:** S.O.R	**APPROVED:** E.H.	**DATE:** March 2026
			REV.: G / **WORK STAGE:** Stage 1