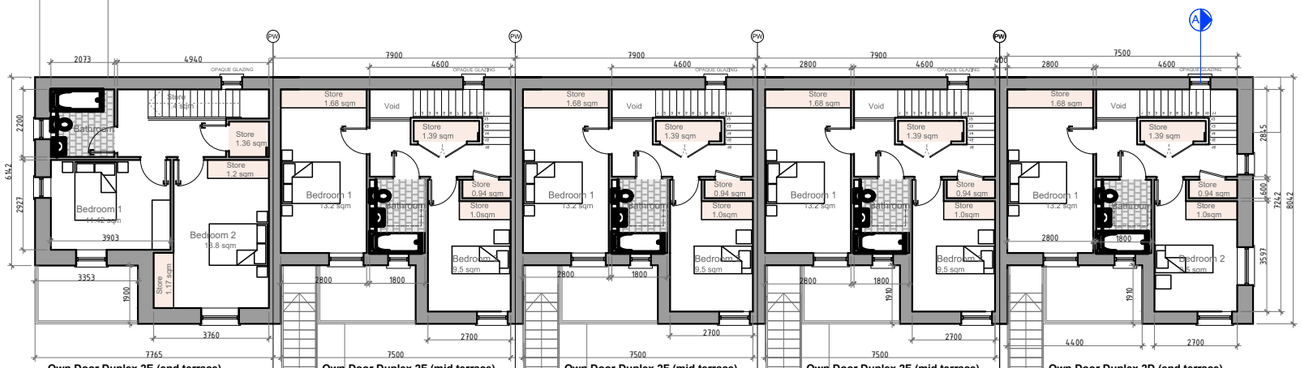

Block 04 - Second Floor Plan
scale: 1:200 @ A3 1:100@A1

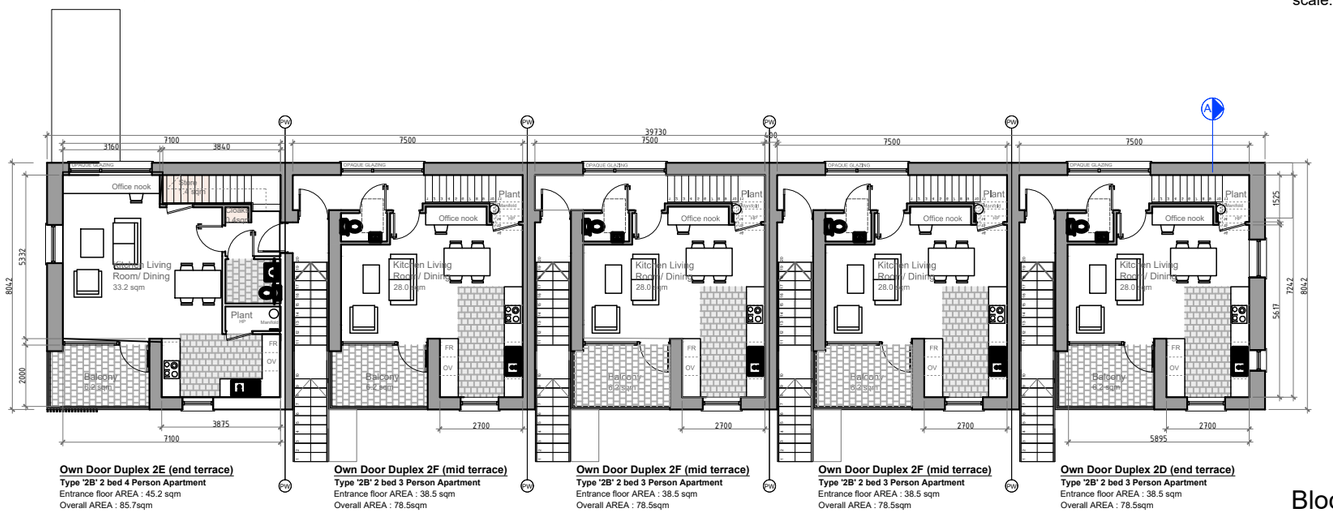

Block 04 - First Floor Plan
scale: 1:200 @ A3 1:100@A1

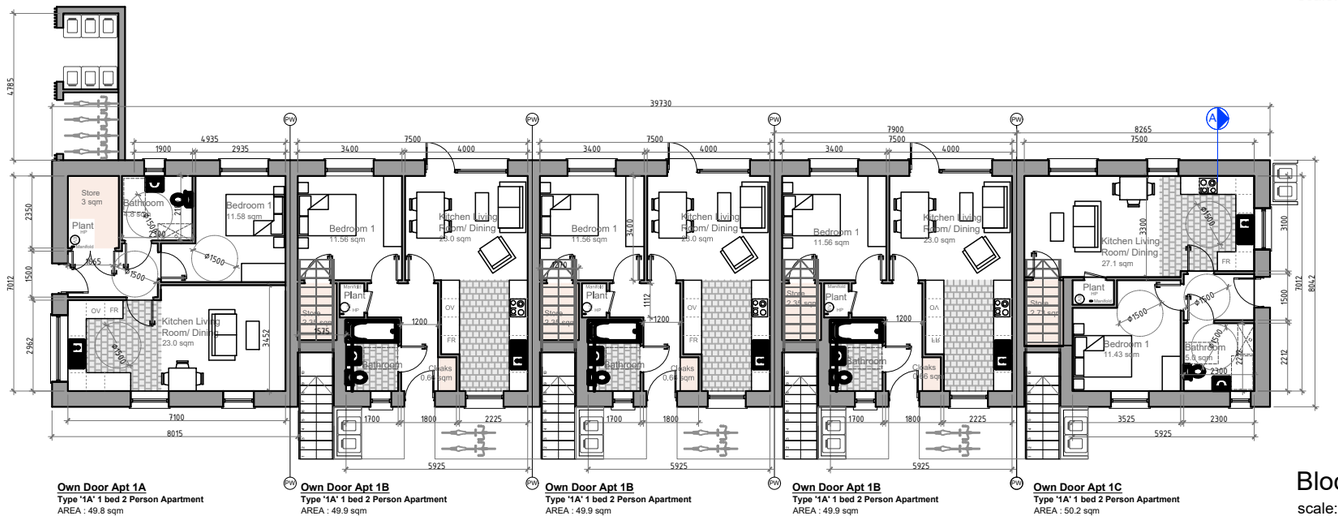

Block 04 - Ground Floor Plan
scale: 1:200 @ A3 1:100@A1

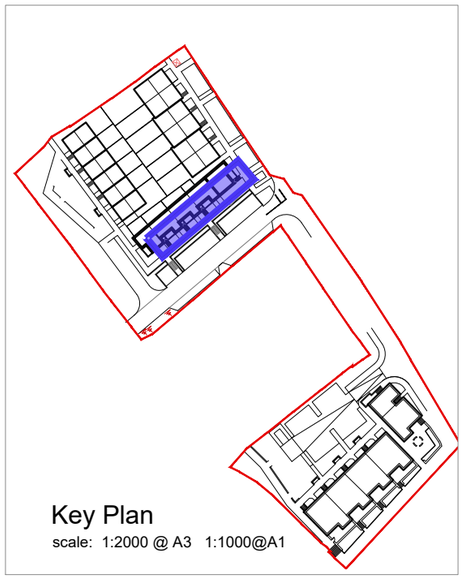

Key Plan
scale: 1:2000 @ A3 1:1000@A1

SITE B - BLOCK 04

A2401 BLOCK 4 - Plans

GALWAY CITY ARCHITECTS
Galway City Council City Hall College Road Galway
Phone: (091) 536 400 Fax: (091) 538 150
Email: architects@galwaycity.ie

DESCRIPTION	CHK	STA	DATE	REV
-				

NOTE:
This drawing is for information purposes only.
Information shown addresses current planning acts. This drawing is not intended to demonstrate compliance with the current building regulations nor is it intended for construction purposes.
Do not scale from this drawing. Work only from figured dimensions. All errors and omissions to be reported to the architect.

PROJECT:	DRAWING:		JOB NO.
Cappagh Road Social & Affordable Development	Planning Application BLOCK 4 - Plans		A-2401
SITE: Cappagh Galway	**SCALE:** 1:200 @ A3/ 1:100@A1		**DWG REF.** GCC-DR-A-S3-2300
CLIENT: Galway City Council	**DRAWN BY:** S.O.R	**APPROVED:** E.H.	**DATE:** March 2026
			REV.: - / **WORK STAGE:** Stage 2