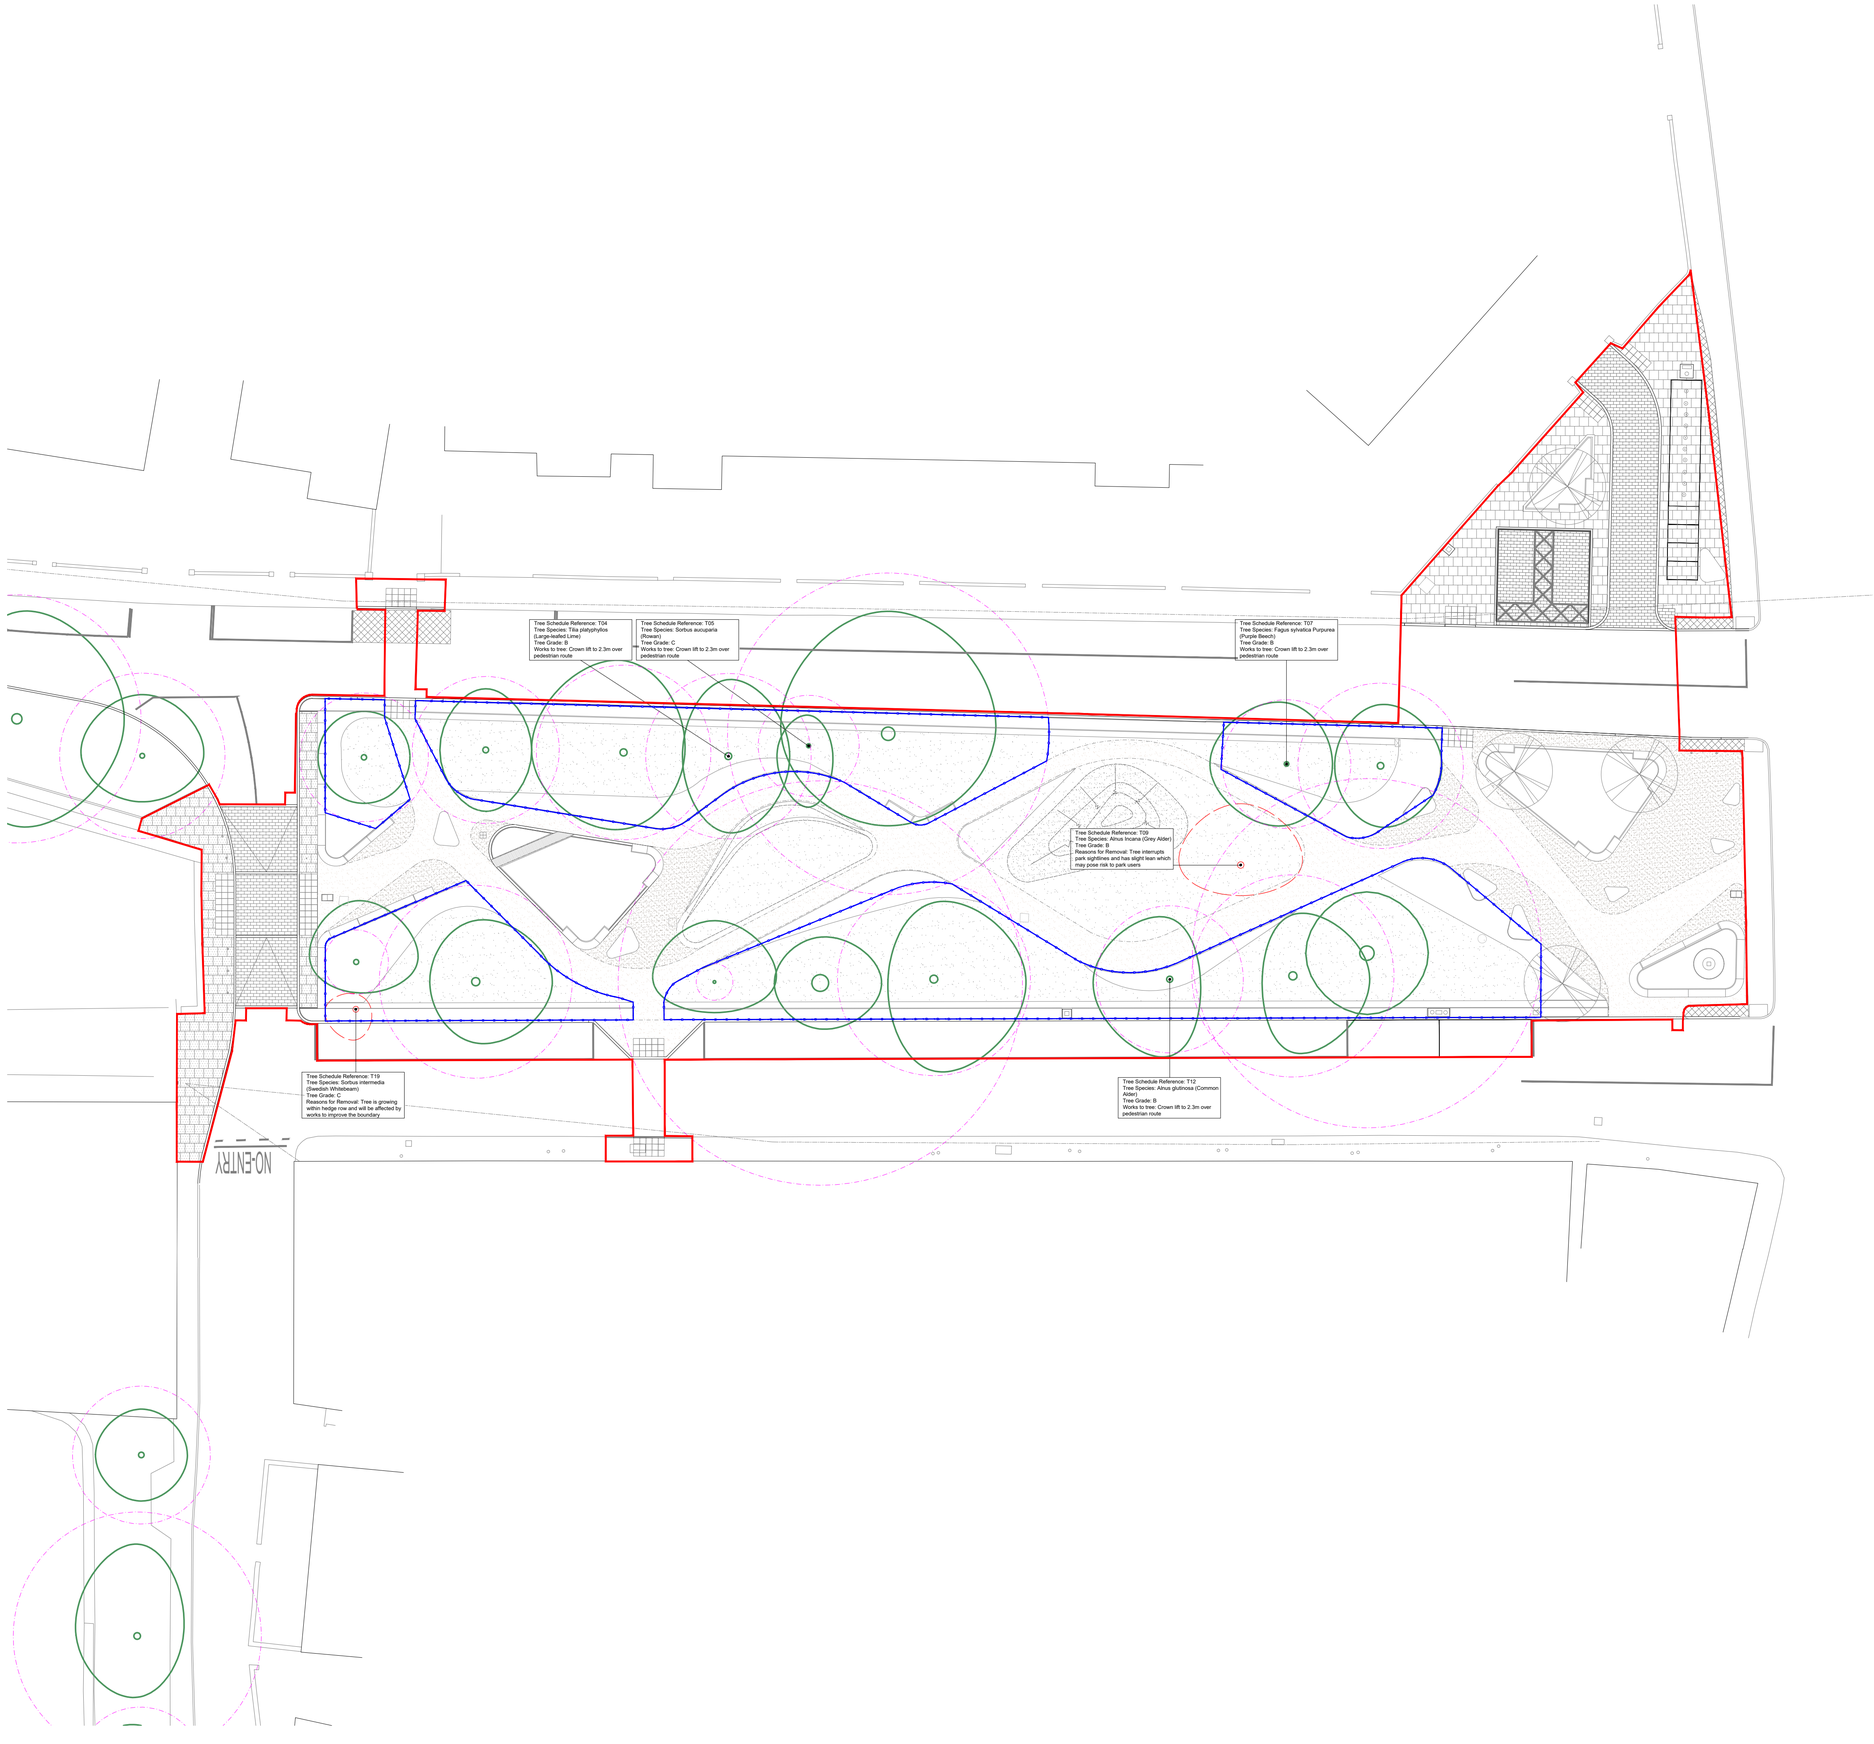

LEGEND

Red Line Boundary

Soft landscape

Existing trees
To be retained.
Refer to Tree Constraints Plan and Tree Schedule for details.

Root Protection Area
Refer to Tree Constraints Plan and Tree Schedule for details.

Tree Protection Fencing
To be retained during the construction period and only moved to allow final soft landscape works to be undertaken.

Existing Trees to be Removed
Refer to Tree Constraints Plan and Tree Schedule for full details.

Rev	Date	Description	Drn	Chk	App
P02	16.09.24	Issue for Planning	KT	CO	TJO

Scale 1:200
0 2 4 6 8 10m

Do not scale from this drawing
All dimensions are to be verified on site
© Drawing & design copyright LUC

LUC
www.landuse.co.uk

Project
Woodquay Park Enhancement

Client
Galway City Council

LUC Job Nr	Scale @A1	Status
12357	1:200	Planning

Drawing Title
Tree Removals and Tree Works Plan

Drawing Nr	Rev
12357-LUC-XX-00-DR-L-0108	P02