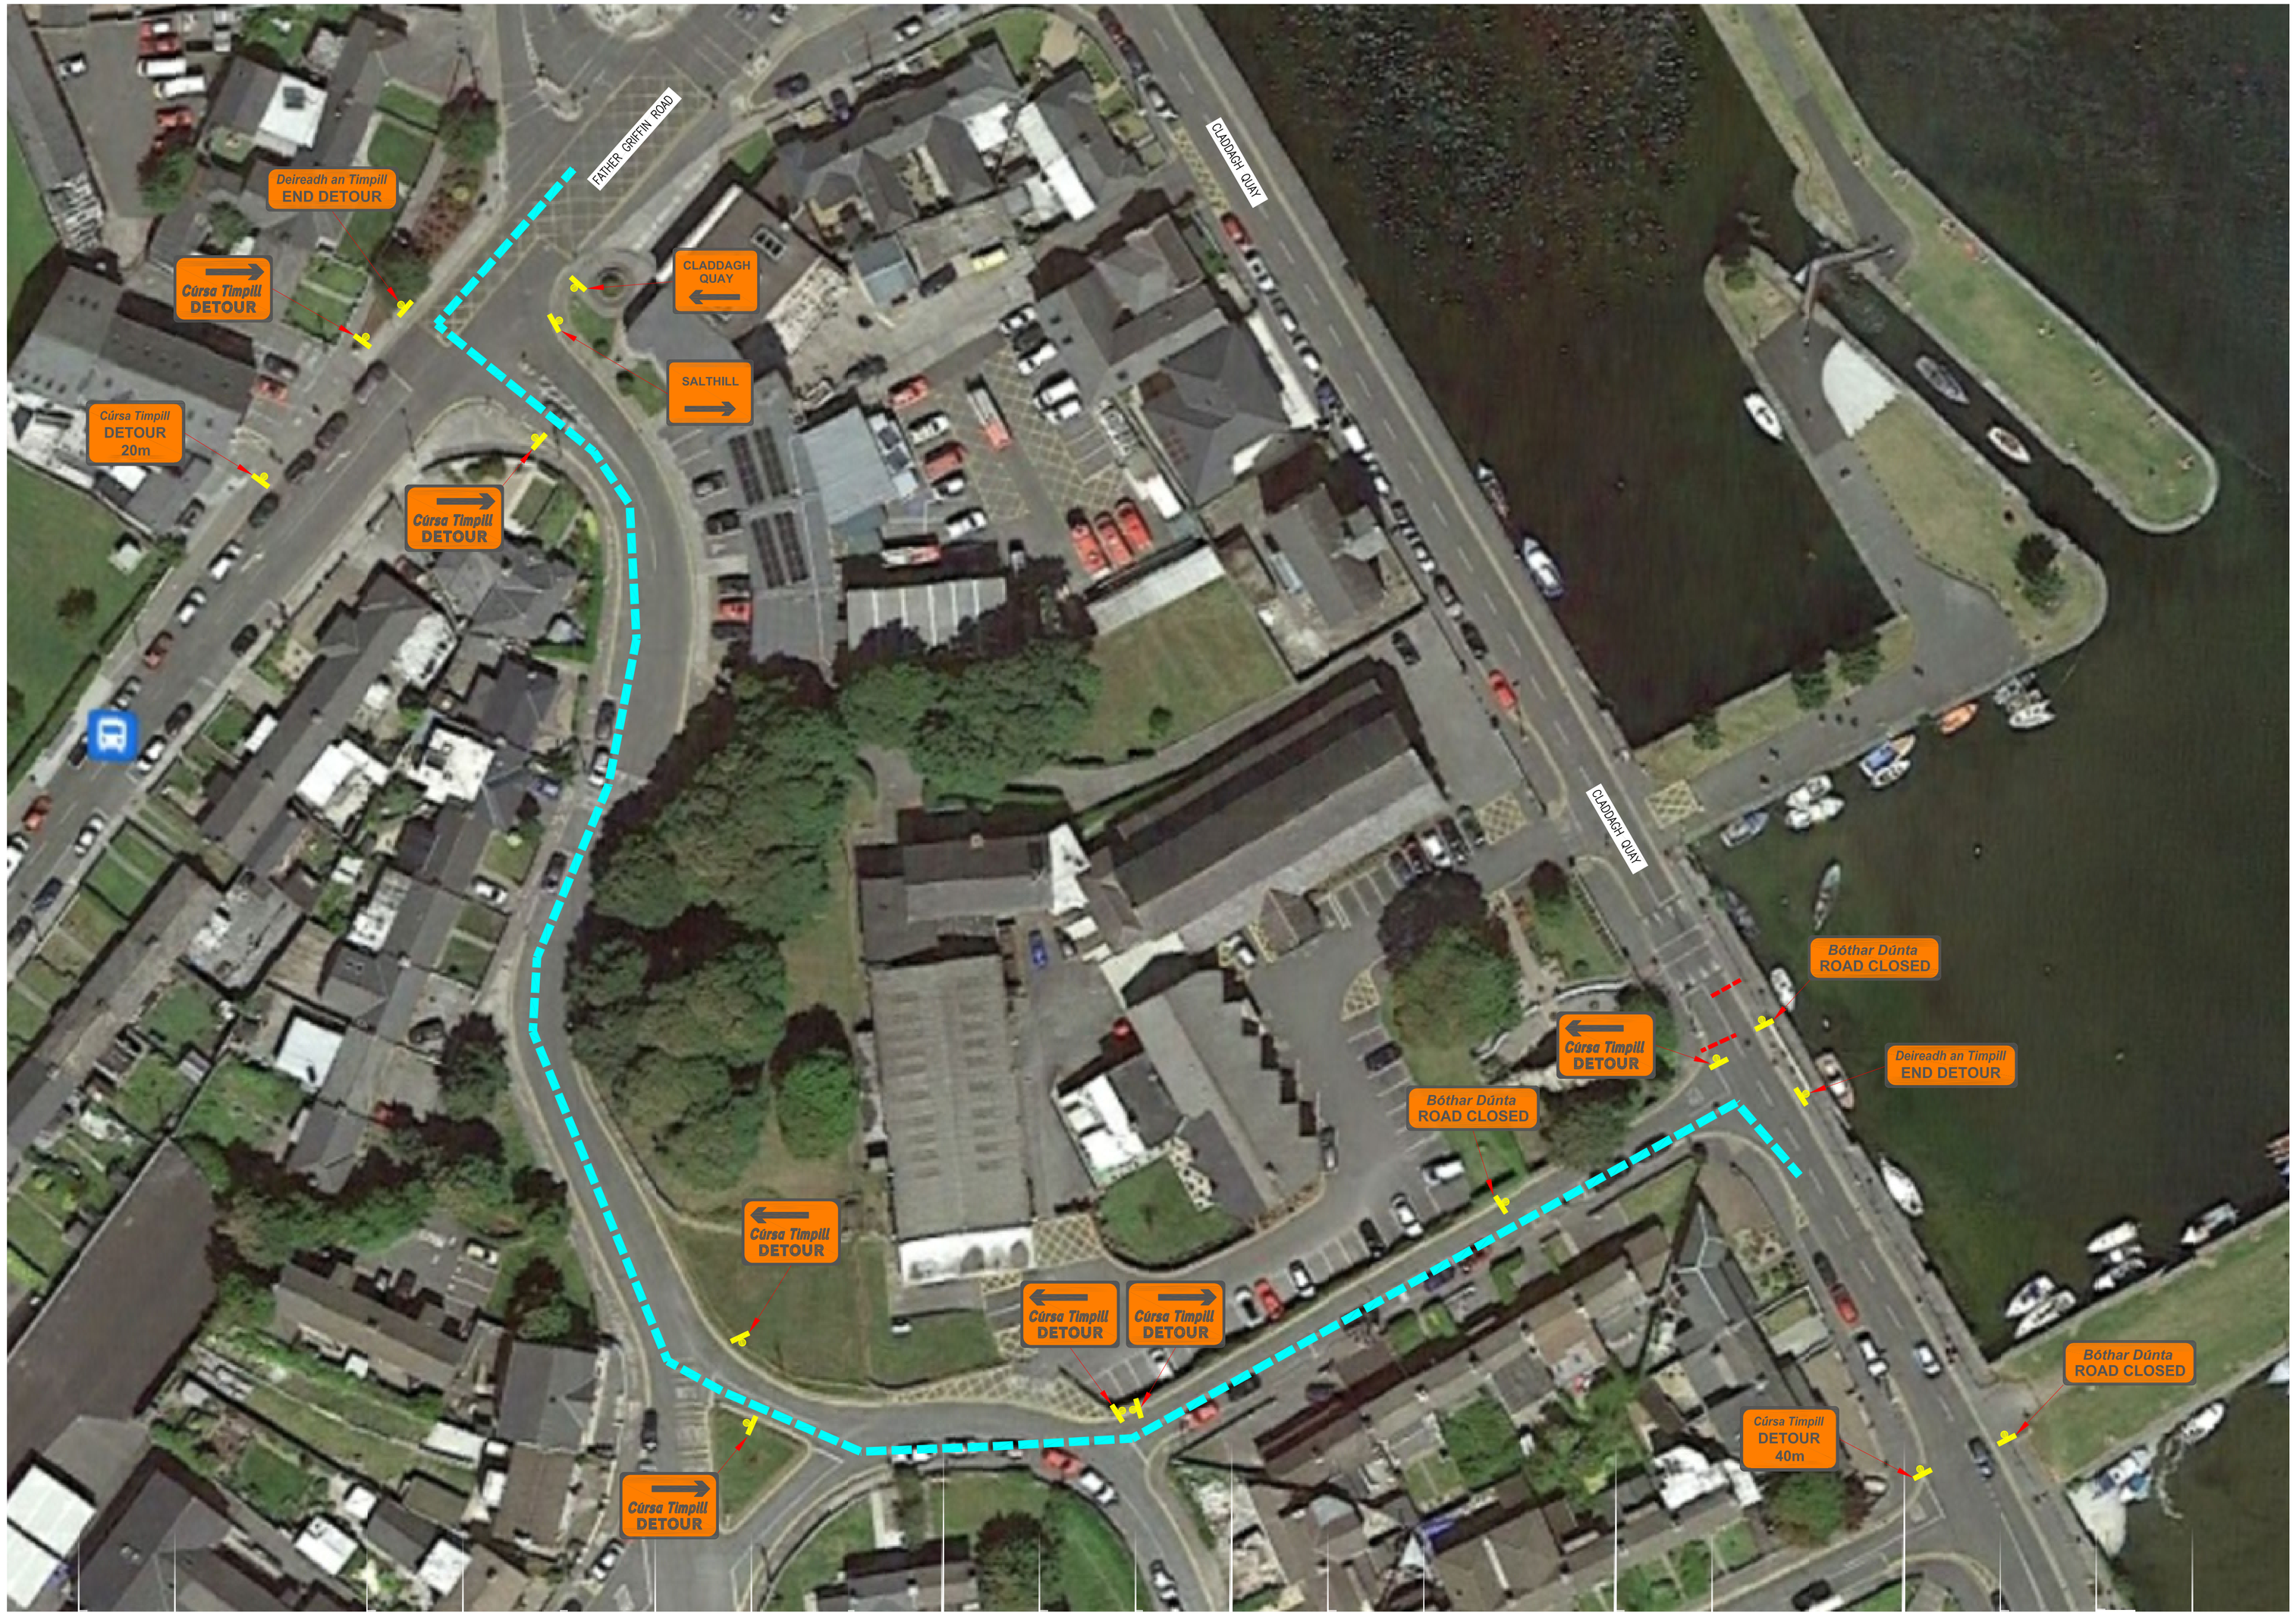

CLADDAGH QUAY ROAD CLOSED - DIVERSION ROUTE

NOTES:

1. All TTM to be as per Table 8.2.2.4 Level 1 (iii)
2. Site survey to be carried out and signs positioned on lightcolumns or existing sign poles to avoid blocking paths.
3. All diversions routes to be agreed with GCC.
4. Notification to Gardaí, Fire Brigade, Ambulance, Taxi and Bus companies to be carried out in advance of the works.
5. No signs to block Fire station entrance.
6. See 1348-TM-009 for Claddagh Quay Diversion route.

LEGEND

DIVERSION ROUTE

CONES

Rev.	Drawn	Chkd.	Apprvd.	Date	Description
0	AP	KB	KB	24/02/23	TENDER ISSUE

Client

Comhairle Cathrach na Gaillimhe
Galway City Council

Contractor

Project Title

EGLINGTON CANAL ACTIVE TRAVEL SCHEME

Drawing Title

DIVERSION FOR CLADDAGH QUAY ROAD CLOSURE

Scale	Date	Drawn by
AT A1 NTS AT A3 NTS	24/02/2023	AP

Drawing no.	Rev.
1348-TM-009	0